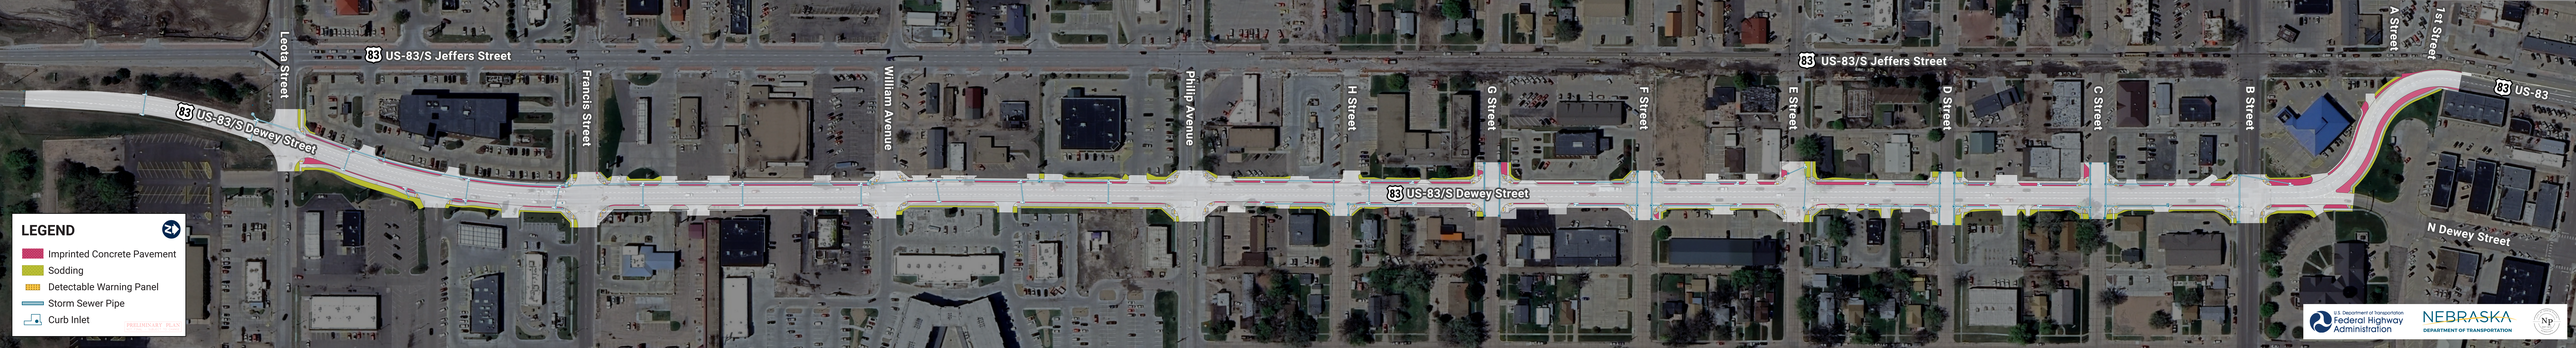
83 US-83/S Jeffers Street
83 US-83/S Dewey Street
Leota Street
Francis Street
William Avenue
Philip Avenue
H Street
G Street
F Street
E Street
D Street
C Street
B Street
A Street
1st Street
83 US-83
N Dewey Street
LEGEND
Imprinted Concrete Pavement
Sodding
Detectable Warning Panel
Storm Sewer Pipe
Curb Inlet
PRELIMINARY PLAN
U.S. Department of Transportation
Federal Highway Administration
NEBRASKA
DEPARTMENT OF TRANSPORTATION