PRELIMINARY PLAN
NOT FINAL - SUBJECT TO CHANGE

YORK - COLUMBUS
Project No. S-81-2(1051)
Control No. 42967
October 1, 2024

Aerial Imagery: NAIP 2022

U.S. Department of Transportation Federal Highway Administration

NEBRASKA
Good Life. Great Journey.
DEPARTMENT OF TRANSPORTATION

LEGEND

- EXISTING PAVEMENT
- NEW PAVEMENT
- AGGREGATE SURFACING
- STUDY AREA
- PRELIMINARY IMPACT AREA
- CITY LIMITS
- FLOODPLAIN
- WELLHEAD PROTECTION AREA
- WETLAND
- 3-LANE SECTION: EXTENTS OF ROW IMPACTS ARE NOT SHOWN FOR THE 3-LANE SECTION AND WOULD BE SIGNIFICANTLY LESS THAN THE 4-LANE ALTERNATIVES AND WOULD BE DETERMINED DURING THE PRELIMINARY DESIGN PHASE OF THE PROJECT.
- BRIDGES
- CENTER PIVOT
- HAZARDOUS MATERIALS SITE
- WATERWAY (NHD)
- IMPACTED STRUCTURES
- HISTORIC STRUCTURES
- RECREATIONAL STRUCTURES
- TRAILS

0 200' 400'
SCALE

NORTH

NOTE: Design is currently conceptual and continuing to advance. NEPA re-evaluations will be completed at later project stages to address any impacts outside of the NEPA Preliminary Impact Area.

NOTE: Adjacent property access shown is preliminary and subject to change.

MOSAIC 1 OF 17

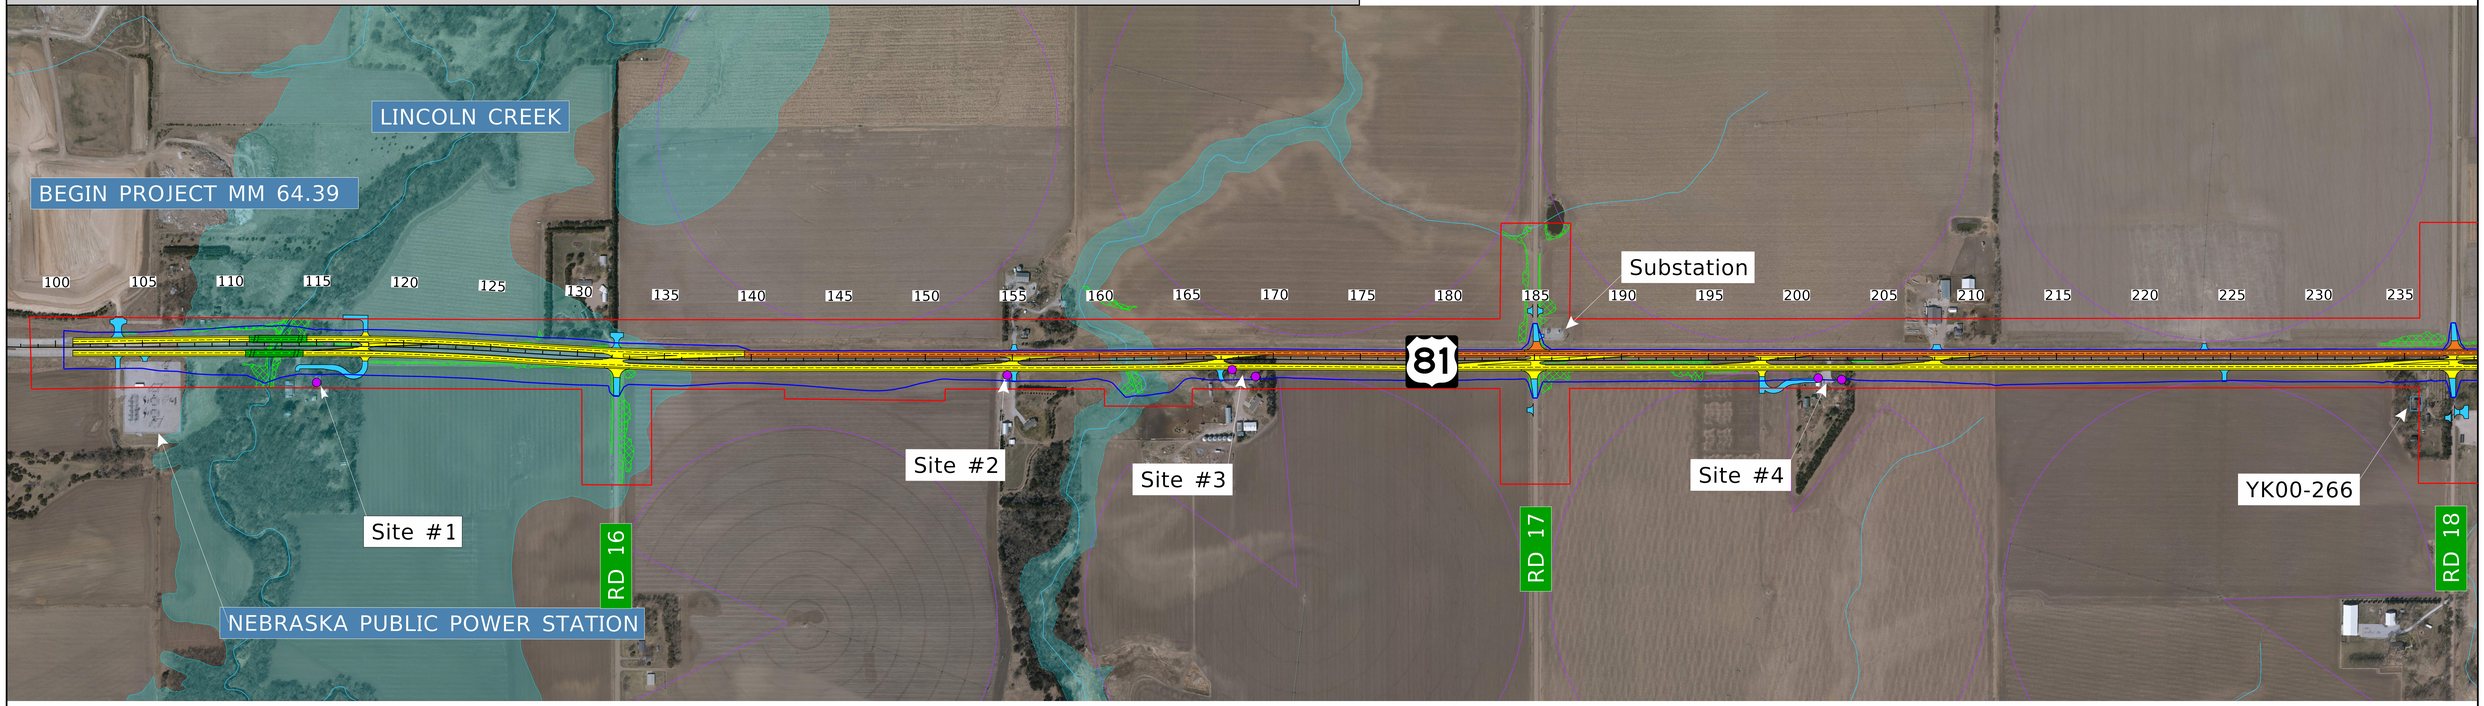

PRELIMINARY PLAN
NOT FINAL - SUBJECT TO CHANGE

YORK - COLUMBUS
Project No. S-81-2(1051)
Control No. 42967
October 1, 2024

Aerial Imagery: NAIP 2022

U.S. Department of Transportation Federal Highway Administration

NEBRASKA
Good Life. Great Journey.
DEPARTMENT OF TRANSPORTATION

LEGEND

- EXISTING PAVEMENT
- NEW PAVEMENT
- AGGREGATE SURFACING
- STUDY AREA
- PRELIMINARY IMPACT AREA
- CITY LIMITS
- FLOODPLAIN
- WELLHEAD PROTECTION AREA
- WETLAND
- 3-LANE SECTION: EXTENTS OF ROW IMPACTS ARE NOT SHOWN FOR THE 3-LANE SECTION AND WOULD BE SIGNIFICANTLY LESS THAN THE 4-LANE ALTERNATIVES AND WOULD BE DETERMINED DURING THE PRELIMINARY DESIGN PHASE OF THE PROJECT.
- BRIDGES
- CENTER PIVOT
- HAZARDOUS MATERIALS SITE
- WATERWAY (NHD)
- IMPACTED STRUCTURES
- HISTORIC STRUCTURES
- RECREATIONAL STRUCTURES
- TRAILS

0 200' 400'
SCALE

NORTH

NOTE: Design is currently conceptual and continuing to advance. NEPA re-evaluations will be completed at later project stages to address any impacts outside of the NEPA Preliminary Impact Area.

NOTE: Adjacent property access shown is preliminary and subject to change.

MOSAIC 2 OF 17

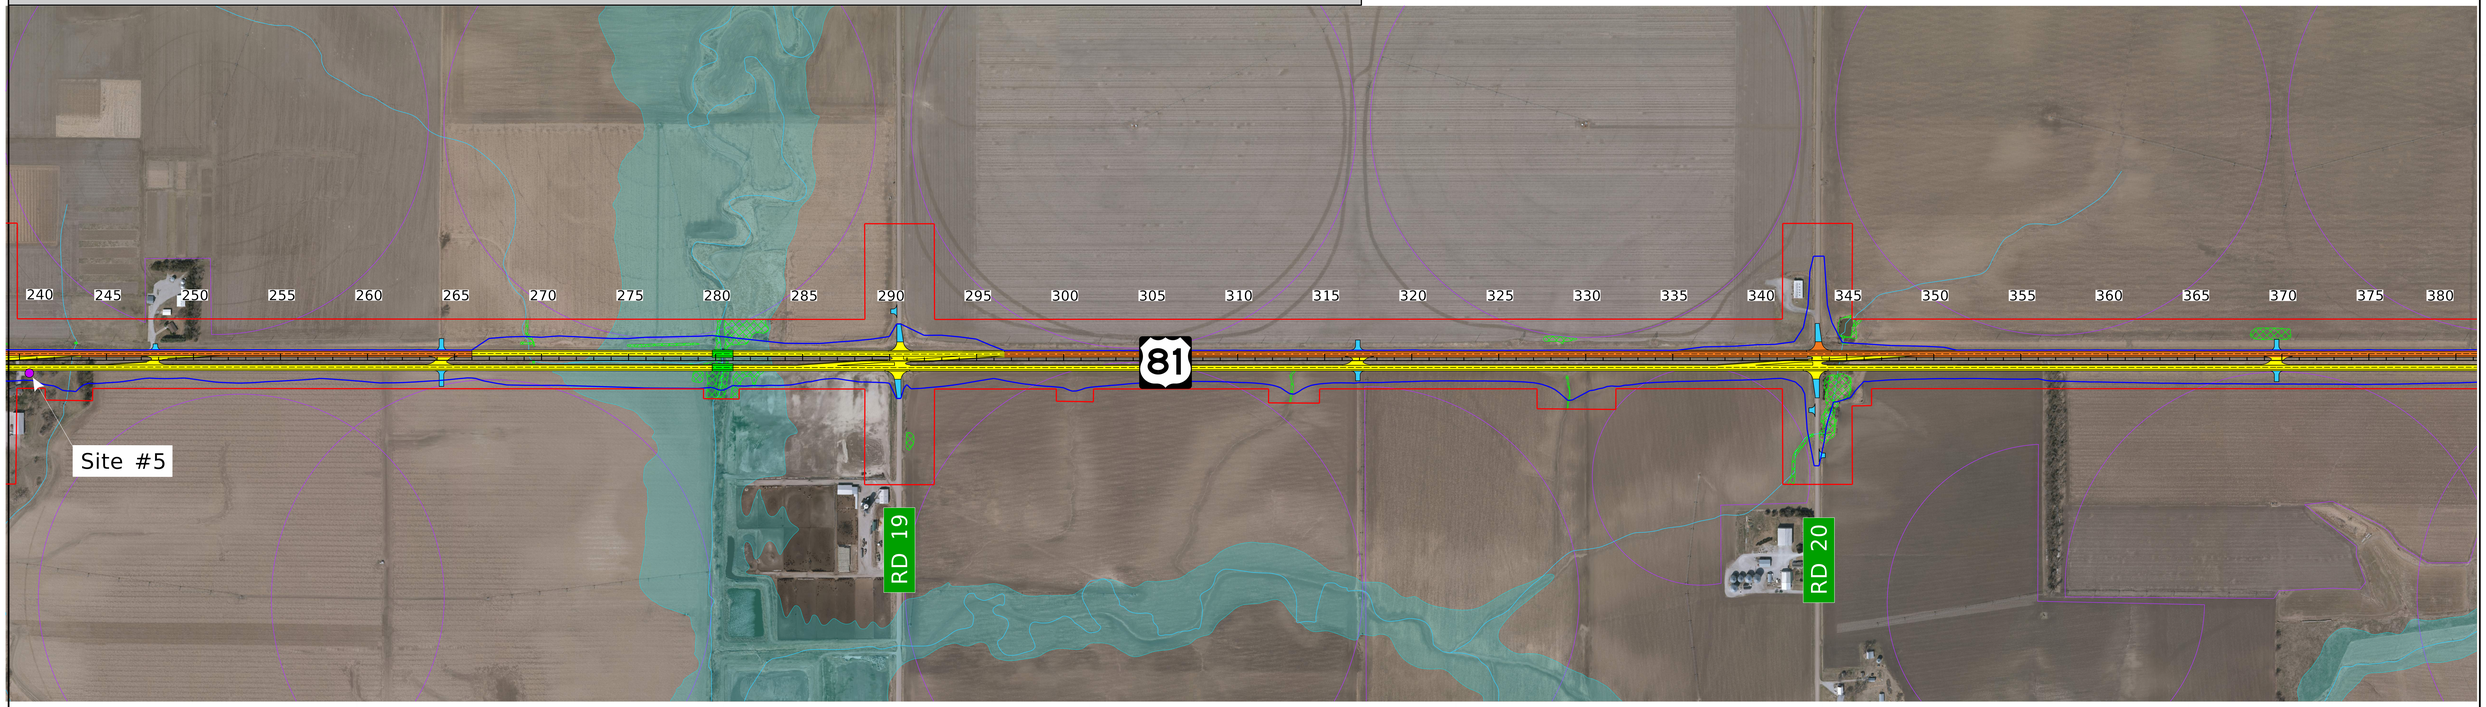

PRELIMINARY PLAN
NOT FINAL - SUBJECT TO CHANGE

YORK - COLUMBUS
Project No. S-81-2(1051)
Control No. 42967
October 1, 2024

Aerial Imagery: NAIP 2022

U.S. Department of Transportation Federal Highway Administration

NEBRASKA
Good Life. Great Journey.
DEPARTMENT OF TRANSPORTATION

LEGEND

- EXISTING PAVEMENT
- NEW PAVEMENT
- AGGREGATE SURFACING
- STUDY AREA
- PRELIMINARY IMPACT AREA
- CITY LIMITS
- FLOODPLAIN
- WELLHEAD PROTECTION AREA
- WETLAND
- 3-LANE SECTION: EXTENTS OF ROW IMPACTS ARE NOT SHOWN FOR THE 3-LANE SECTION AND WOULD BE SIGNIFICANTLY LESS THAN THE 4-LANE ALTERNATIVES AND WOULD BE DETERMINED DURING THE PRELIMINARY DESIGN PHASE OF THE PROJECT.
- BRIDGES
- CENTER PIVOT
- HAZARDOUS MATERIALS SITE
- WATERWAY (NHD)
- IMPACTED STRUCTURES
- HISTORIC STRUCTURES
- RECREATIONAL STRUCTURES
- TRAILS

0 200' 400'
SCALE

NORTH

NOTE: Design is currently conceptual and continuing to advance. NEPA re-evaluations will be completed at later project stages to address any impacts outside of the NEPA Preliminary Impact Area.

NOTE: Adjacent property access shown is preliminary and subject to change.

MOSAIC 3 OF 17

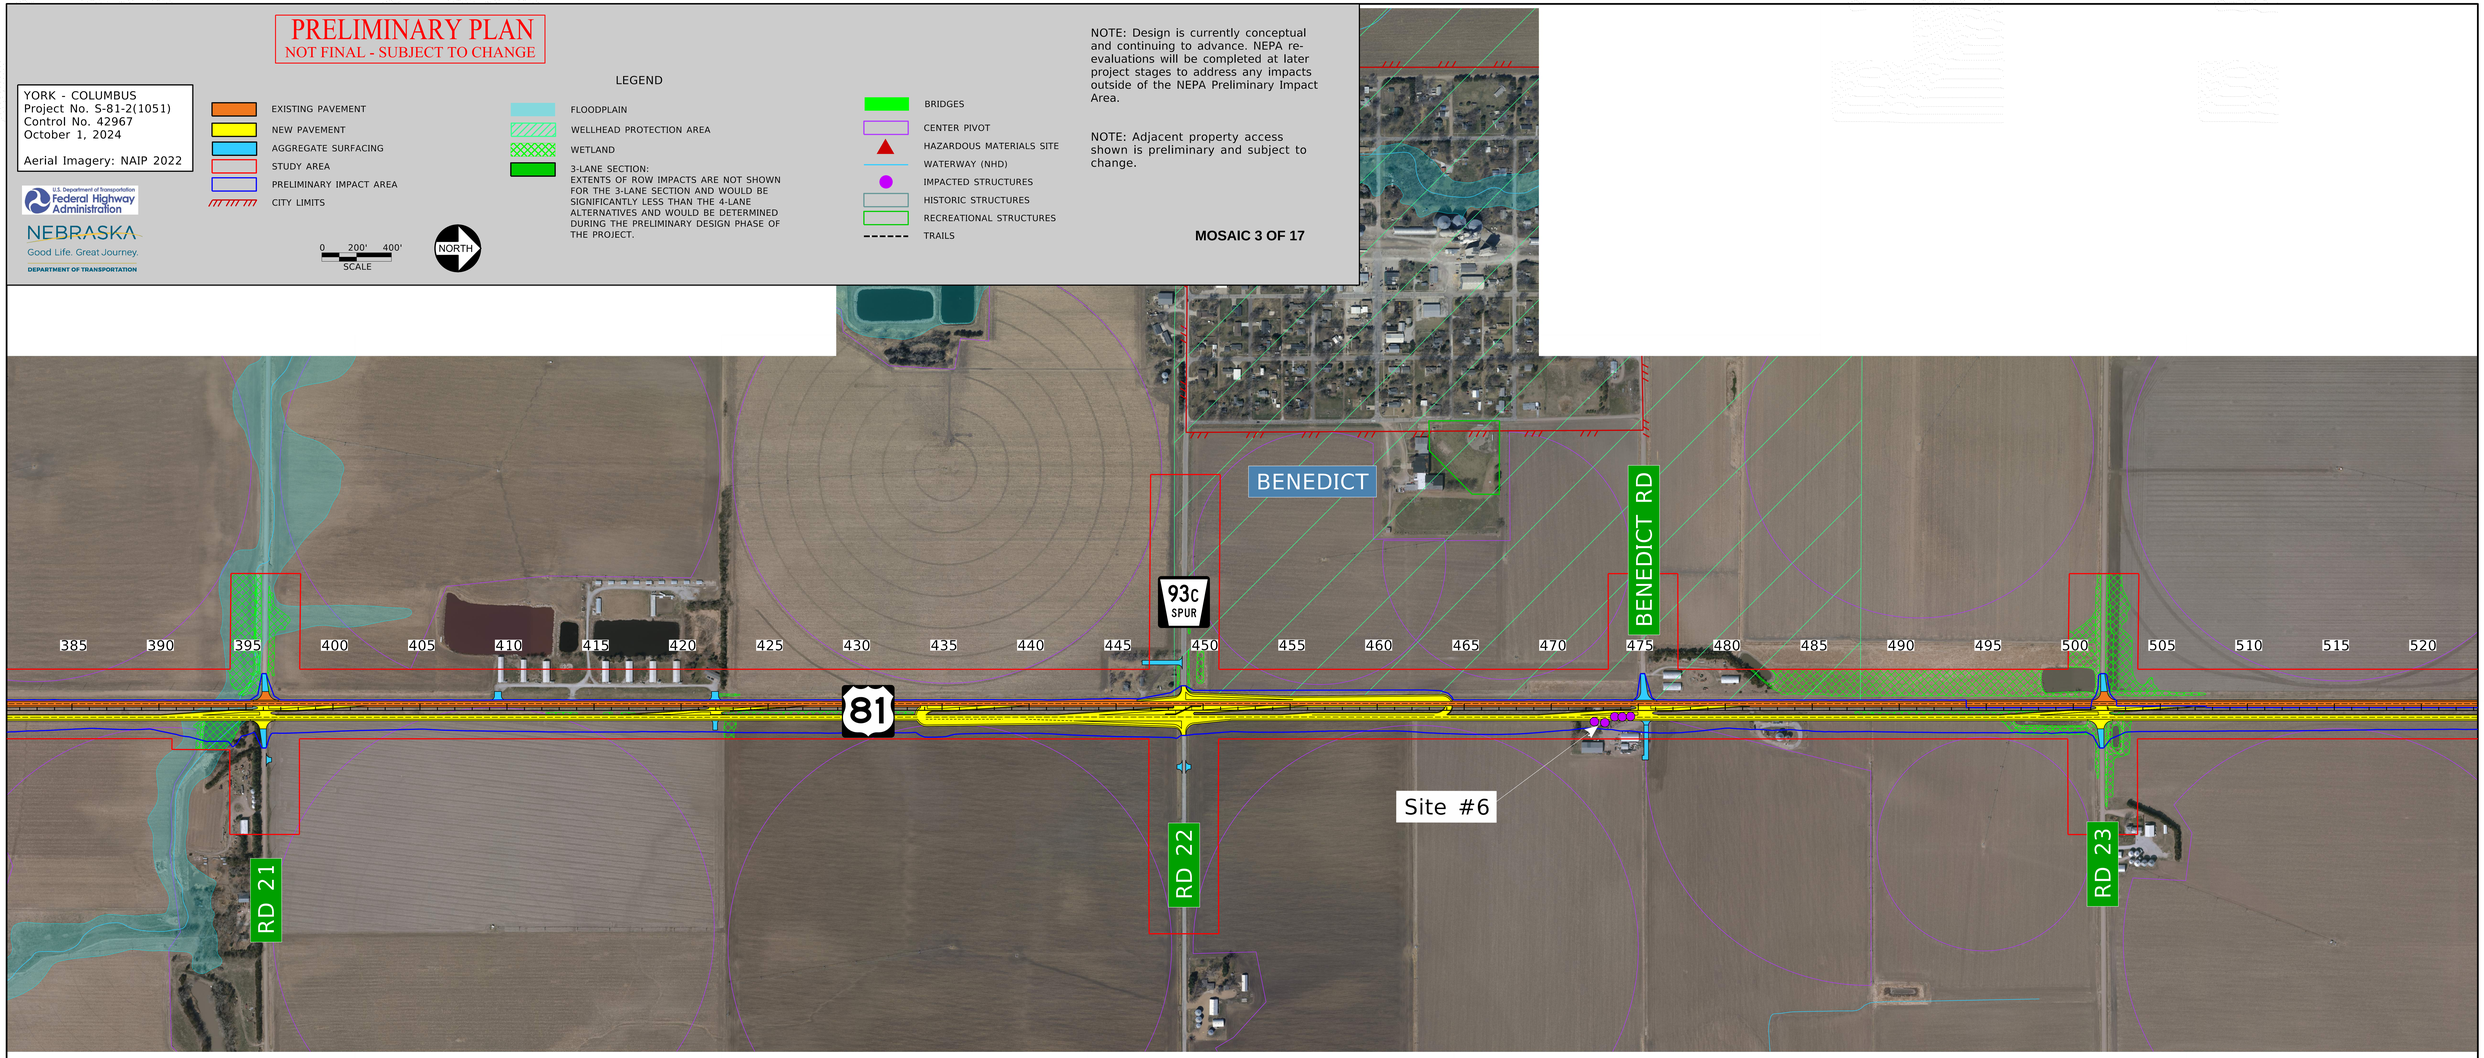

PRELIMINARY PLAN
NOT FINAL - SUBJECT TO CHANGE

YORK - COLUMBUS
Project No. S-81-2(1051)
Control No. 42967
October 1, 2024

Aerial Imagery: NAIP 2022

U.S. Department of Transportation
Federal Highway Administration

NEBRASKA
Good Life. Great Journey.
DEPARTMENT OF TRANSPORTATION

LEGEND

- EXISTING PAVEMENT
- NEW PAVEMENT
- AGGREGATE SURFACING
- STUDY AREA
- PRELIMINARY IMPACT AREA
- CITY LIMITS
- FLOODPLAIN
- WELLHEAD PROTECTION AREA
- WETLAND
- 3-LANE SECTION: EXTENTS OF ROW IMPACTS ARE NOT SHOWN FOR THE 3-LANE SECTION AND WOULD BE SIGNIFICANTLY LESS THAN THE 4-LANE ALTERNATIVES AND WOULD BE DETERMINED DURING THE PRELIMINARY DESIGN PHASE OF THE PROJECT.
- BRIDGES
- CENTER PIVOT
- HAZARDOUS MATERIALS SITE
- WATERWAY (NHD)
- IMPACTED STRUCTURES
- HISTORIC STRUCTURES
- RECREATIONAL STRUCTURES
- TRAILS

0 200' 400'
SCALE

NORTH

NOTE: Design is currently conceptual and continuing to advance. NEPA re-evaluations will be completed at later project stages to address any impacts outside of the NEPA Preliminary Impact Area.

NOTE: Adjacent property access shown is preliminary and subject to change.

MOSAIC 4 OF 17

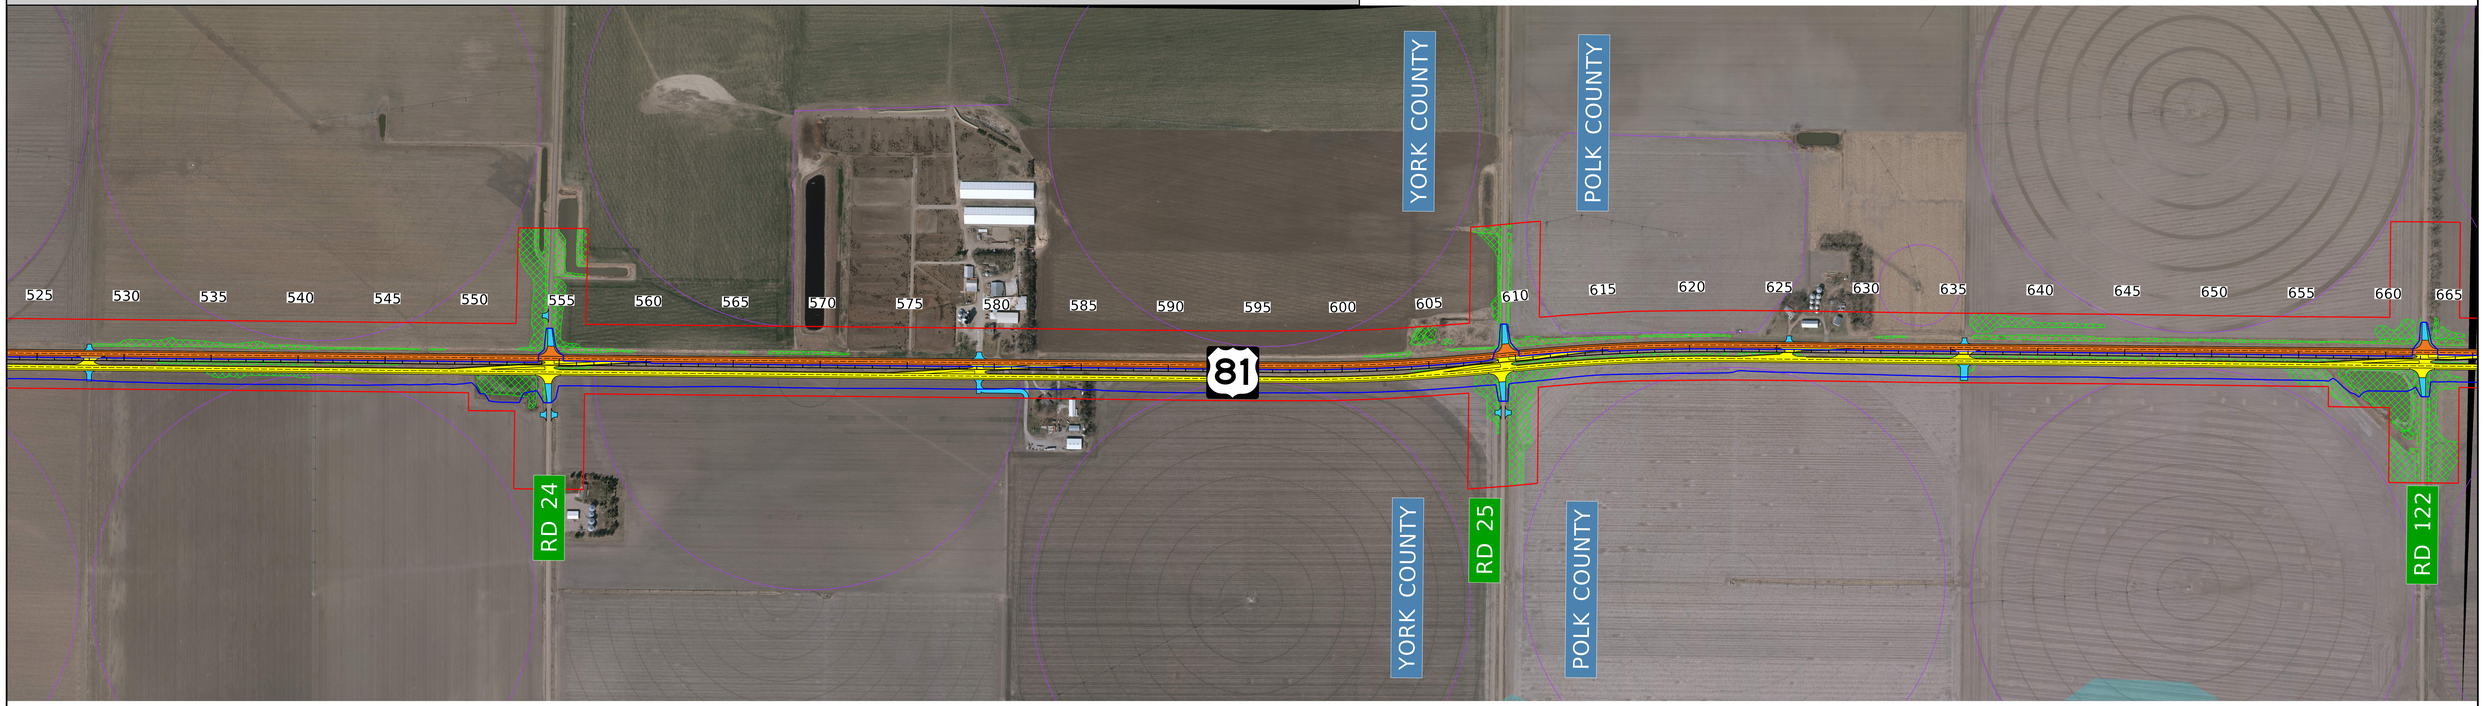

PRELIMINARY PLAN
NOT FINAL - SUBJECT TO CHANGE

YORK - COLUMBUS
Project No. S-81-2(1051)
Control No. 42967
October 1, 2024

Aerial Imagery: NAIP 2022

U.S. Department of Transportation Federal Highway Administration

NEBRASKA
Good Life. Great Journey.
DEPARTMENT OF TRANSPORTATION

LEGEND

- EXISTING PAVEMENT
- NEW PAVEMENT
- AGGREGATE SURFACING
- STUDY AREA
- PRELIMINARY IMPACT AREA
- CITY LIMITS
- FLOODPLAIN
- WELLHEAD PROTECTION AREA
- WETLAND
- 3-LANE SECTION: EXTENTS OF ROW IMPACTS ARE NOT SHOWN FOR THE 3-LANE SECTION AND WOULD BE SIGNIFICANTLY LESS THAN THE 4-LANE ALTERNATIVES AND WOULD BE DETERMINED DURING THE PRELIMINARY DESIGN PHASE OF THE PROJECT.
- BRIDGES
- CENTER PIVOT
- HAZARDOUS MATERIALS SITE
- WATERWAY (NHD)
- IMPACTED STRUCTURES
- HISTORIC STRUCTURES
- RECREATIONAL STRUCTURES
- TRAILS

0 200' 400'
SCALE

NORTH

NOTE: Design is currently conceptual and continuing to advance. NEPA re-evaluations will be completed at later project stages to address any impacts outside of the NEPA Preliminary Impact Area.

NOTE: Adjacent property access shown is preliminary and subject to change.

MOSAIC 5 OF 17

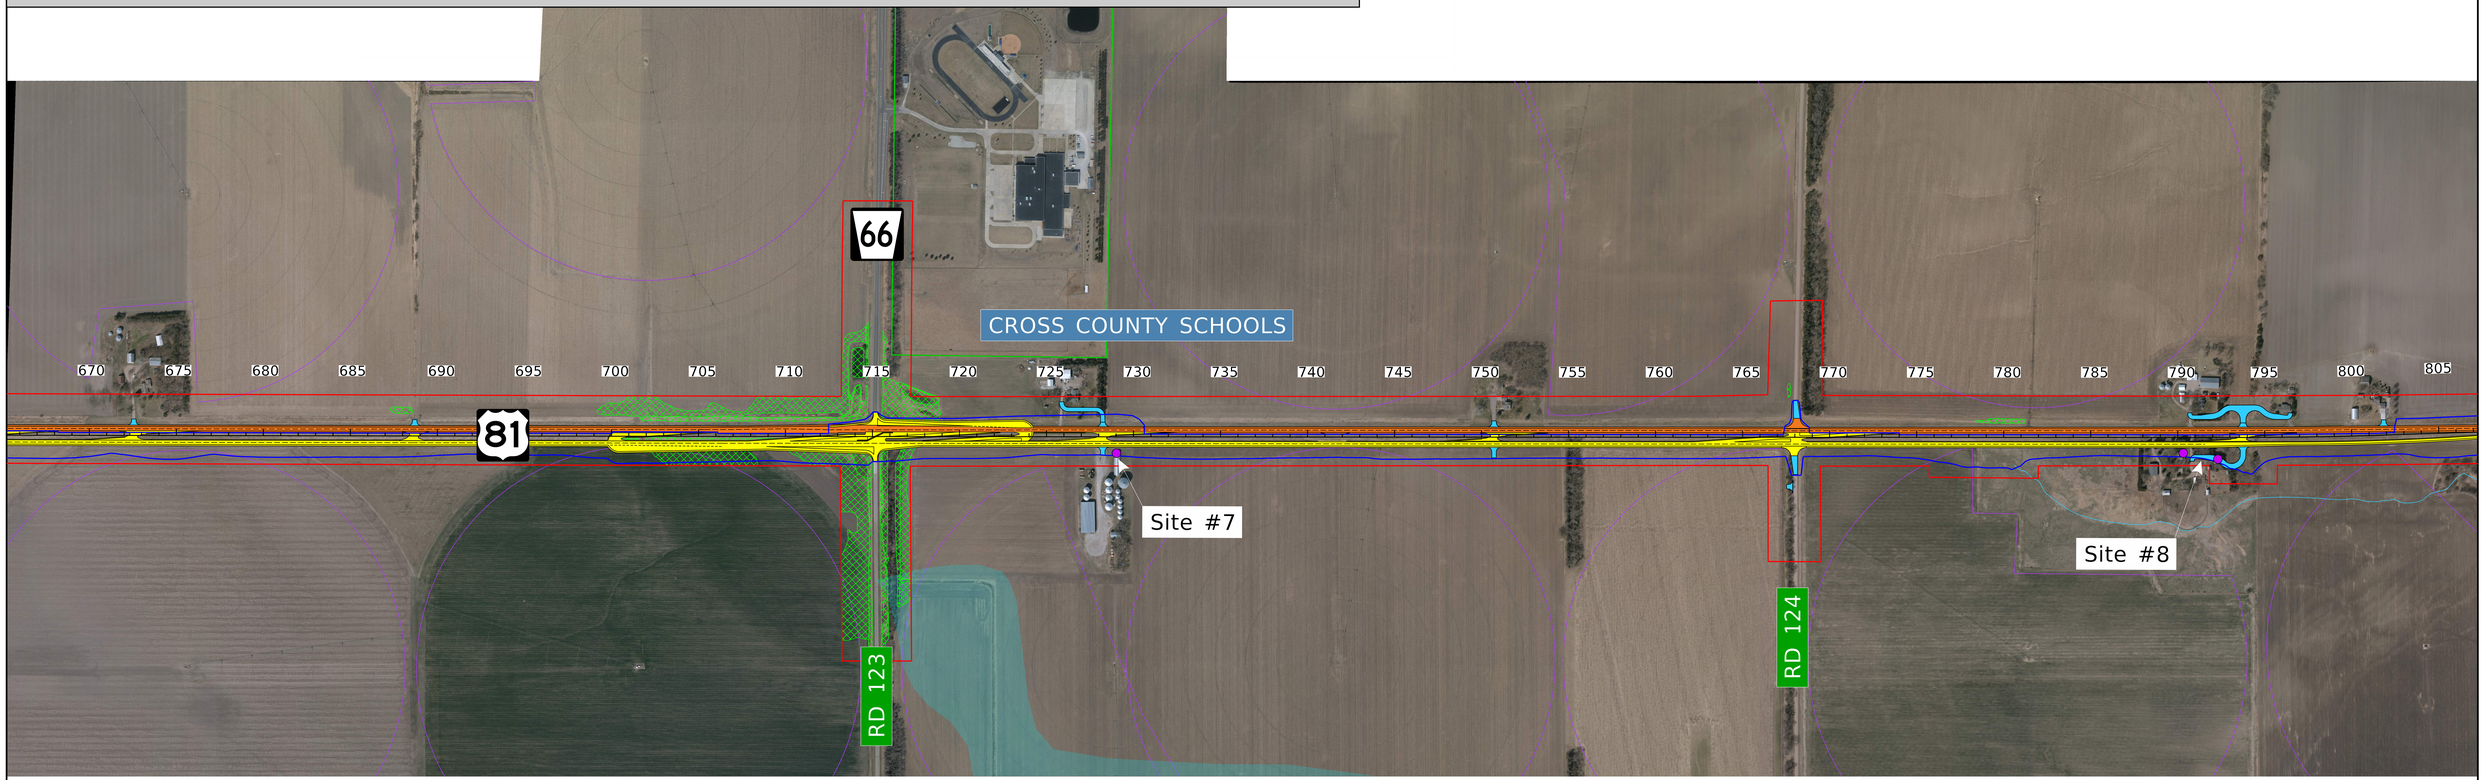

PRELIMINARY PLAN
NOT FINAL - SUBJECT TO CHANGE

YORK - COLUMBUS
Project No. S-81-2(1051)
Control No. 42967
October 1, 2024

Aerial Imagery: NAIP 2022

U.S. Department of Transportation Federal Highway Administration

NEBRASKA
Good Life. Great Journey.
DEPARTMENT OF TRANSPORTATION

LEGEND

- EXISTING PAVEMENT
- NEW PAVEMENT
- AGGREGATE SURFACING
- STUDY AREA
- PRELIMINARY IMPACT AREA
- CITY LIMITS
- FLOODPLAIN
- WELLHEAD PROTECTION AREA
- WETLAND
- 3-LANE SECTION: EXTENTS OF ROW IMPACTS ARE NOT SHOWN FOR THE 3-LANE SECTION AND WOULD BE SIGNIFICANTLY LESS THAN THE 4-LANE ALTERNATIVES AND WOULD BE DETERMINED DURING THE PRELIMINARY DESIGN PHASE OF THE PROJECT.
- BRIDGES
- CENTER PIVOT
- HAZARDOUS MATERIALS SITE
- WATERWAY (NHD)
- IMPACTED STRUCTURES
- HISTORIC STRUCTURES
- RECREATIONAL STRUCTURES
- TRAILS

0 200' 400'
SCALE

NORTH

NOTE: Design is currently conceptual and continuing to advance. NEPA re-evaluations will be completed at later project stages to address any impacts outside of the NEPA Preliminary Impact Area.

NOTE: Adjacent property access shown is preliminary and subject to change.

MOSAIC 6 OF 17

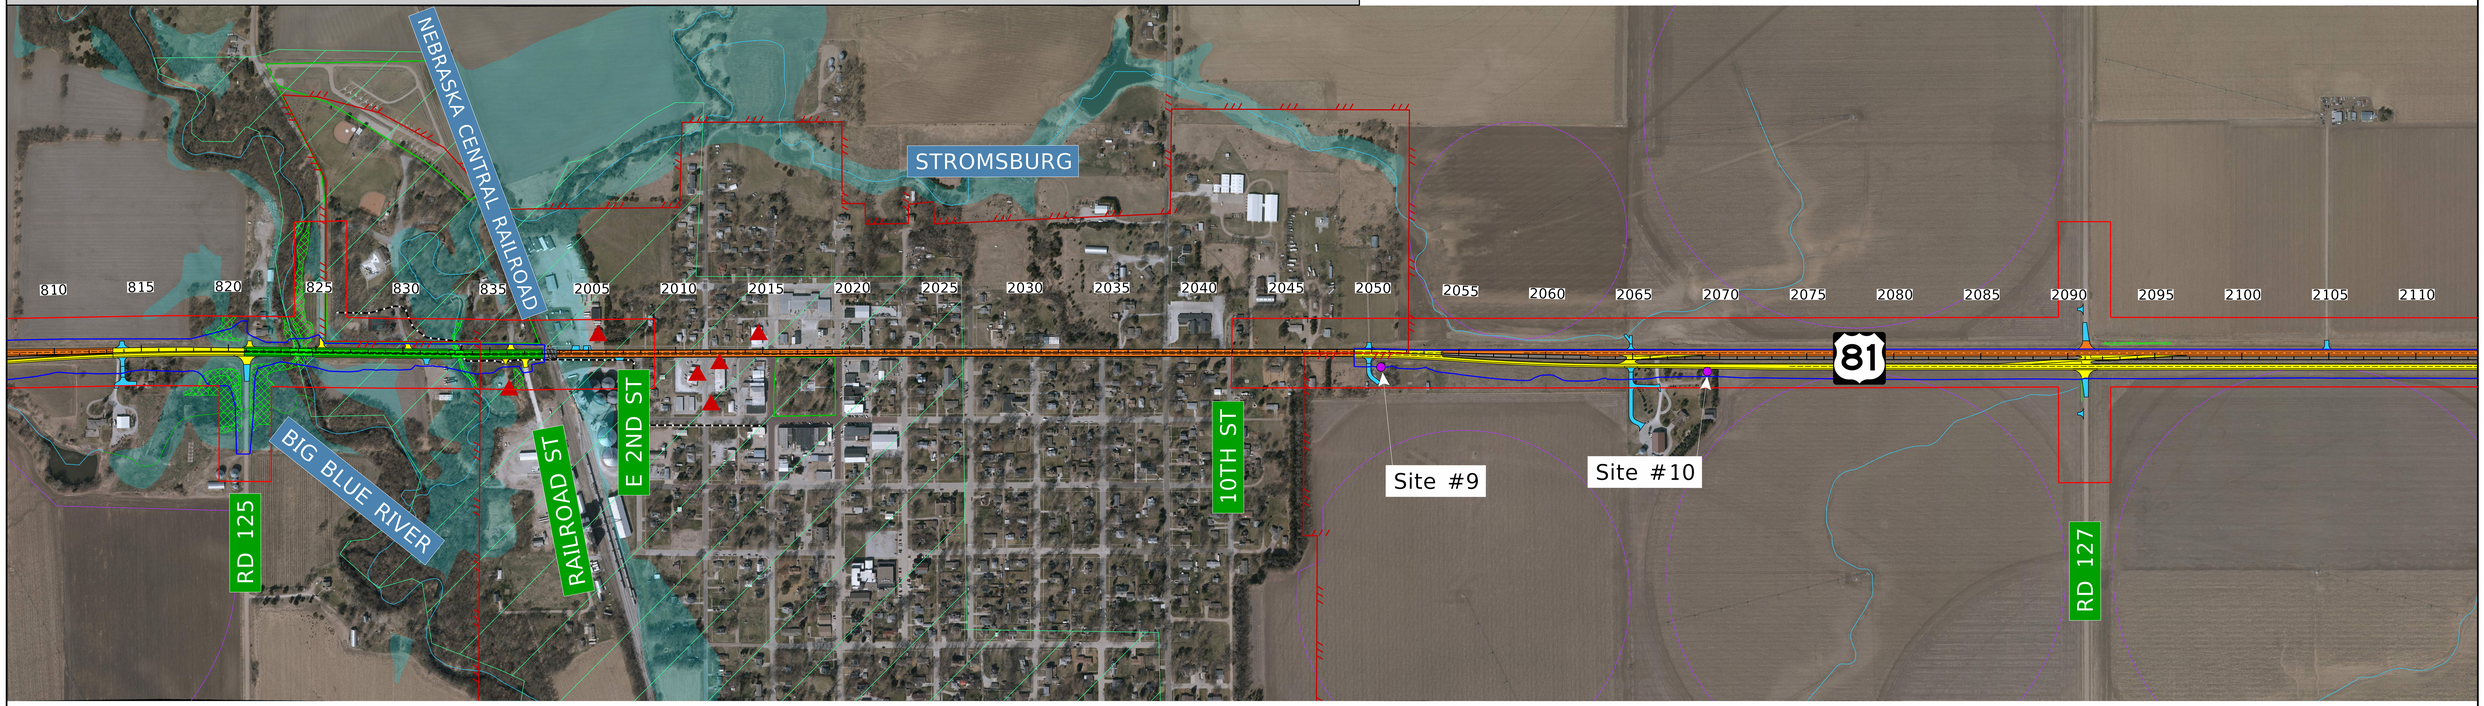

PRELIMINARY PLAN
NOT FINAL - SUBJECT TO CHANGE

YORK - COLUMBUS
Project No. S-81-2(1051)
Control No. 42967
October 1, 2024

Aerial Imagery: NAIP 2022

U.S. Department of Transportation Federal Highway Administration

NEBRASKA
Good Life. Great Journey.
DEPARTMENT OF TRANSPORTATION

LEGEND

- EXISTING PAVEMENT
- NEW PAVEMENT
- AGGREGATE SURFACING
- STUDY AREA
- PRELIMINARY IMPACT AREA
- CITY LIMITS
- FLOODPLAIN
- WELLHEAD PROTECTION AREA
- WETLAND
- 3-LANE SECTION: EXTENTS OF ROW IMPACTS ARE NOT SHOWN FOR THE 3-LANE SECTION AND WOULD BE SIGNIFICANTLY LESS THAN THE 4-LANE ALTERNATIVES AND WOULD BE DETERMINED DURING THE PRELIMINARY DESIGN PHASE OF THE PROJECT.
- BRIDGES
- CENTER PIVOT
- HAZARDOUS MATERIALS SITE
- WATERWAY (NHD)
- IMPACTED STRUCTURES
- HISTORIC STRUCTURES
- RECREATIONAL STRUCTURES
- TRAILS

0 200' 400'
SCALE

NORTH

NOTE: Design is currently conceptual and continuing to advance. NEPA re-evaluations will be completed at later project stages to address any impacts outside of the NEPA Preliminary Impact Area.

NOTE: Adjacent property access shown is preliminary and subject to change.

MOSAIC 7 OF 17

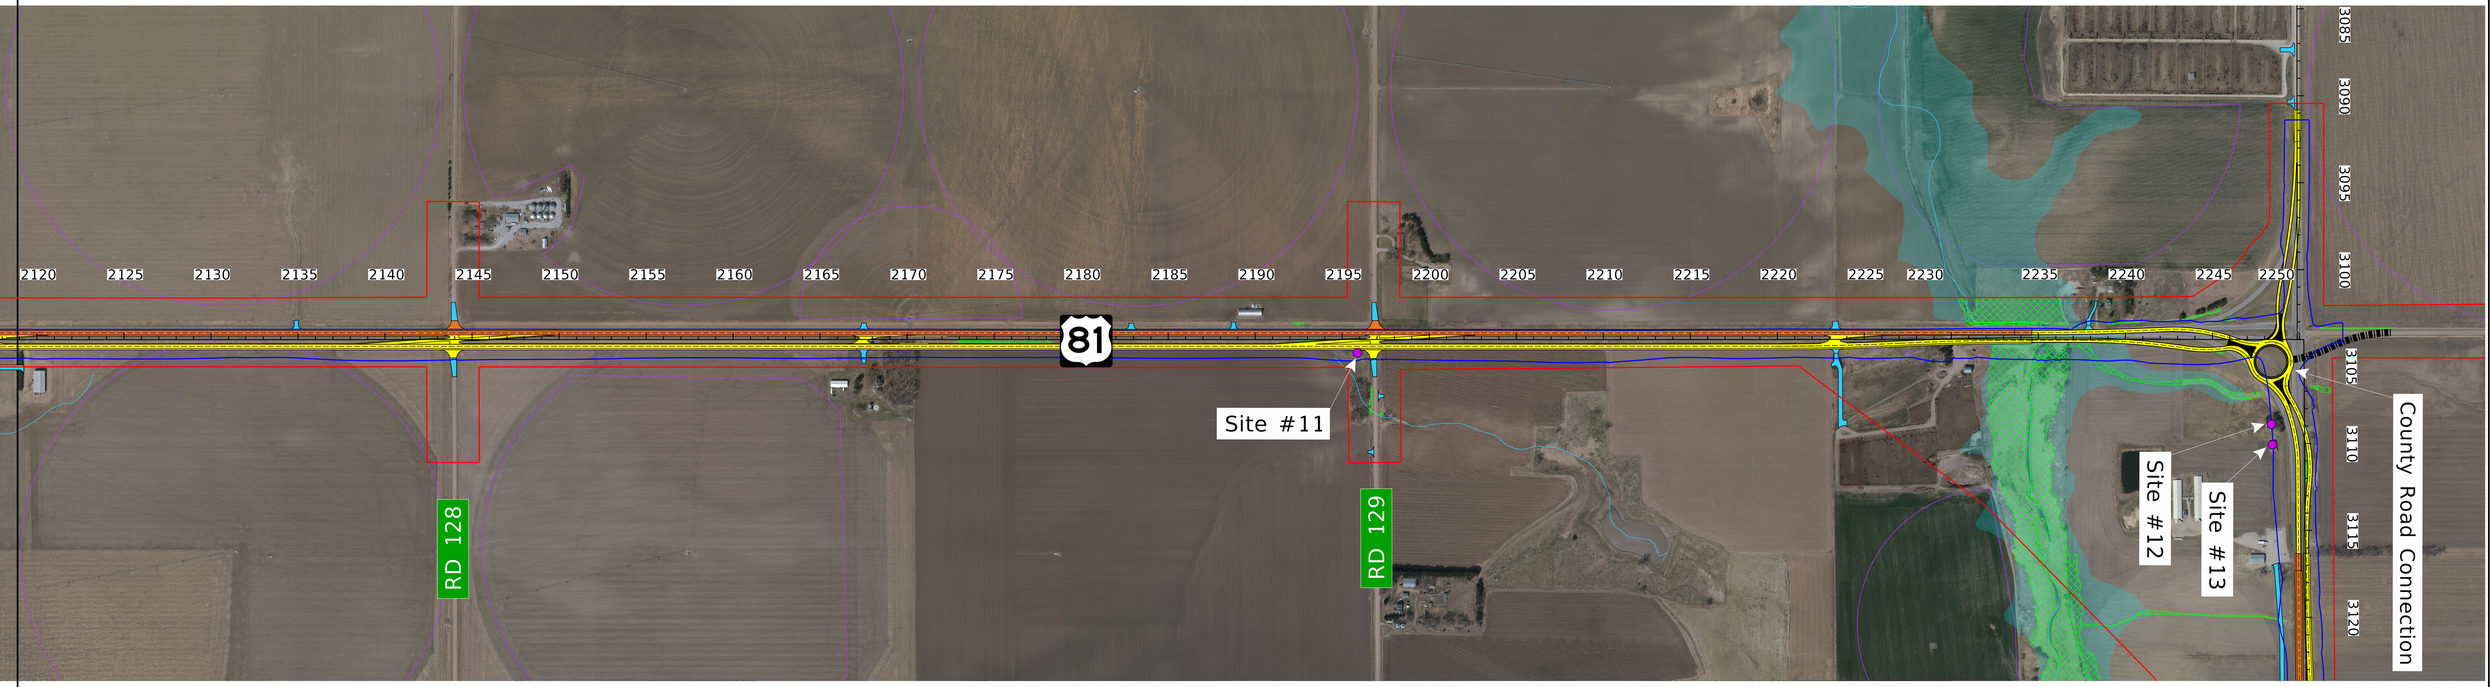

PRELIMINARY PLAN
NOT FINAL - SUBJECT TO CHANGE

YORK - COLUMBUS
Project No. S-81-2(1051)
Control No. 42967
October 1, 2024

Aerial Imagery: NAIP 2022

U.S. Department of Transportation Federal Highway Administration

NEBRASKA
Good Life. Great Journey.
DEPARTMENT OF TRANSPORTATION

LEGEND

- EXISTING PAVEMENT
- NEW PAVEMENT
- AGGREGATE SURFACING
- STUDY AREA
- PRELIMINARY IMPACT AREA
- CITY LIMITS
- FLOODPLAIN
- WELLHEAD PROTECTION AREA
- WETLAND
- 3-LANE SECTION: EXTENTS OF ROW IMPACTS ARE NOT SHOWN FOR THE 3-LANE SECTION AND WOULD BE SIGNIFICANTLY LESS THAN THE 4-LANE ALTERNATIVES AND WOULD BE DETERMINED DURING THE PRELIMINARY DESIGN PHASE OF THE PROJECT.
- BRIDGES
- CENTER PIVOT
- HAZARDOUS MATERIALS SITE
- WATERWAY (NHD)
- IMPACTED STRUCTURES
- HISTORIC STRUCTURES
- RECREATIONAL STRUCTURES
- TRAILS

0 200' 400'
SCALE

NORTH

NOTE: Design is currently conceptual and continuing to advance. NEPA re-evaluations will be completed at later project stages to address any impacts outside of the NEPA Preliminary Impact Area.

NOTE: Adjacent property access shown is preliminary and subject to change.

MOSAIC 8 OF 17

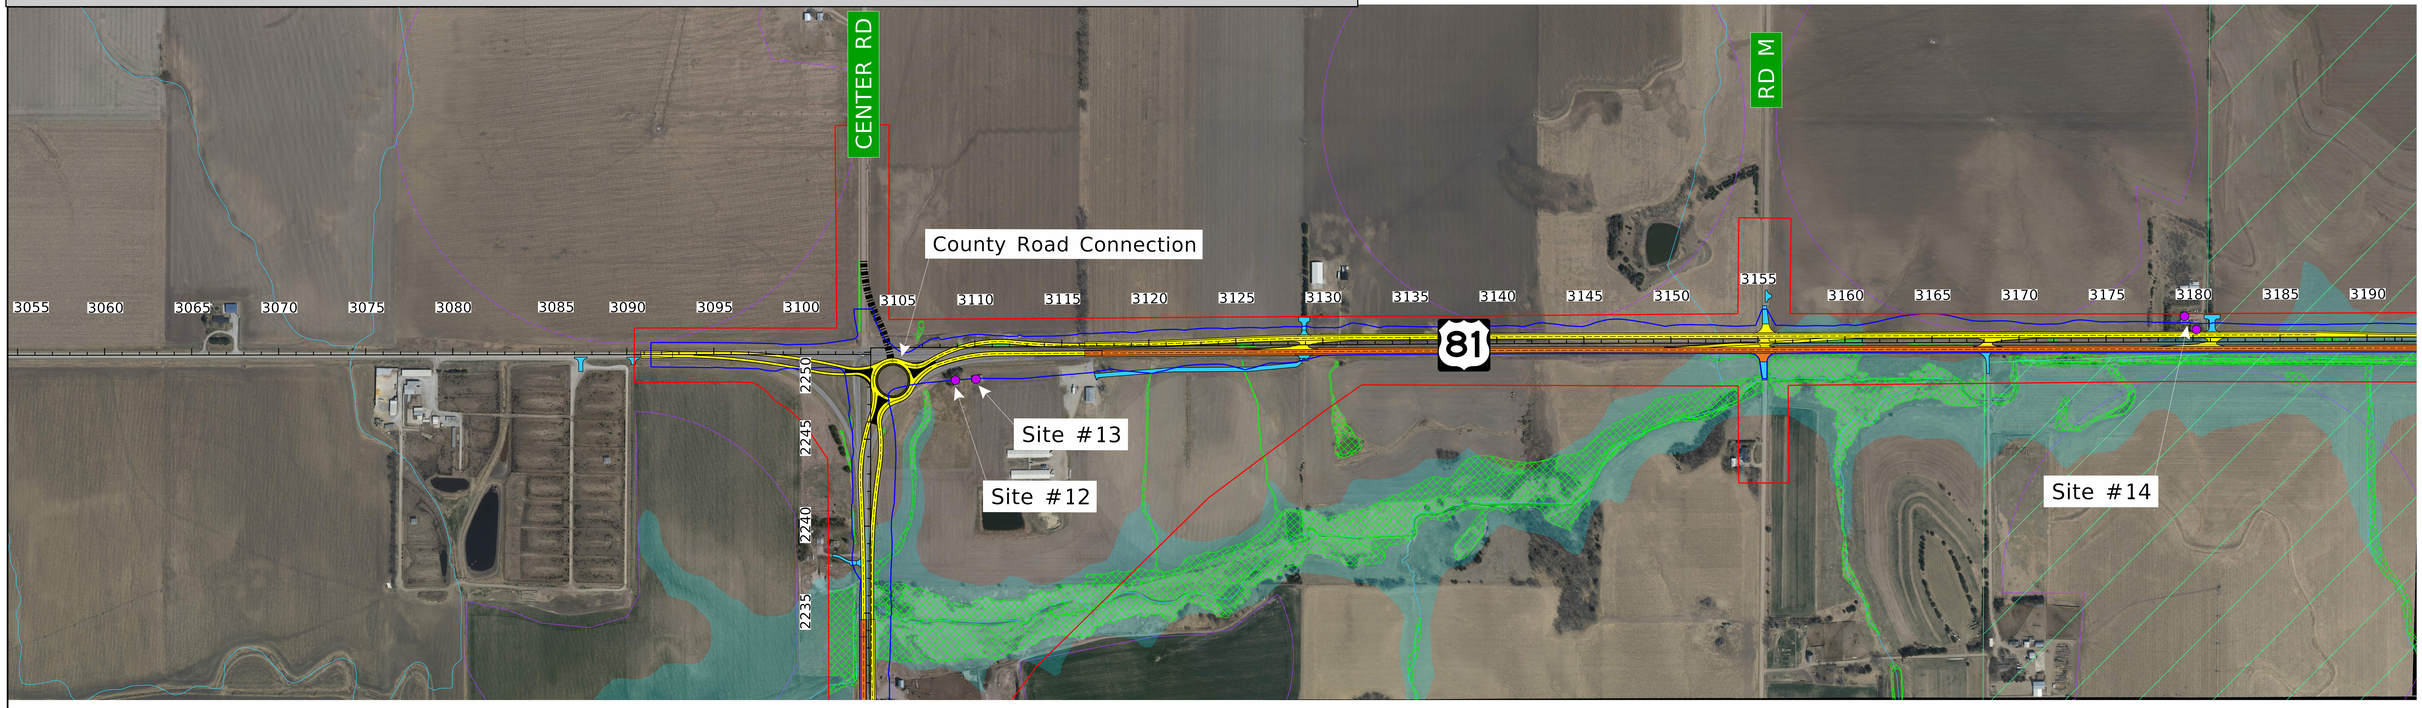

PRELIMINARY PLAN
NOT FINAL - SUBJECT TO CHANGE

YORK - COLUMBUS
Project No. S-81-2(1051)
Control No. 42967
October 1, 2024

Aerial Imagery: NAIP 2022

U.S. Department of Transportation
Federal Highway Administration

NEBRASKA
Good Life. Great Journey.
DEPARTMENT OF TRANSPORTATION

LEGEND

- EXISTING PAVEMENT
- NEW PAVEMENT
- AGGREGATE SURFACING
- STUDY AREA
- PRELIMINARY IMPACT AREA
- CITY LIMITS
- FLOODPLAIN
- WELLHEAD PROTECTION AREA
- WETLAND
- 3-LANE SECTION: EXTENTS OF ROW IMPACTS ARE NOT SHOWN FOR THE 3-LANE SECTION AND WOULD BE SIGNIFICANTLY LESS THAN THE 4-LANE ALTERNATIVES AND WOULD BE DETERMINED DURING THE PRELIMINARY DESIGN PHASE OF THE PROJECT.
- BRIDGES
- CENTER PIVOT
- HAZARDOUS MATERIALS SITE
- WATERWAY (NHD)
- IMPACTED STRUCTURES
- HISTORIC STRUCTURES
- RECREATIONAL STRUCTURES
- TRAILS

0 200' 400'
SCALE

NORTH

NOTE: Design is currently conceptual and continuing to advance. NEPA re-evaluations will be completed at later project stages to address any impacts outside of the NEPA Preliminary Impact Area.

NOTE: Adjacent property access shown is preliminary and subject to change.

MOSAIC 9 OF 17

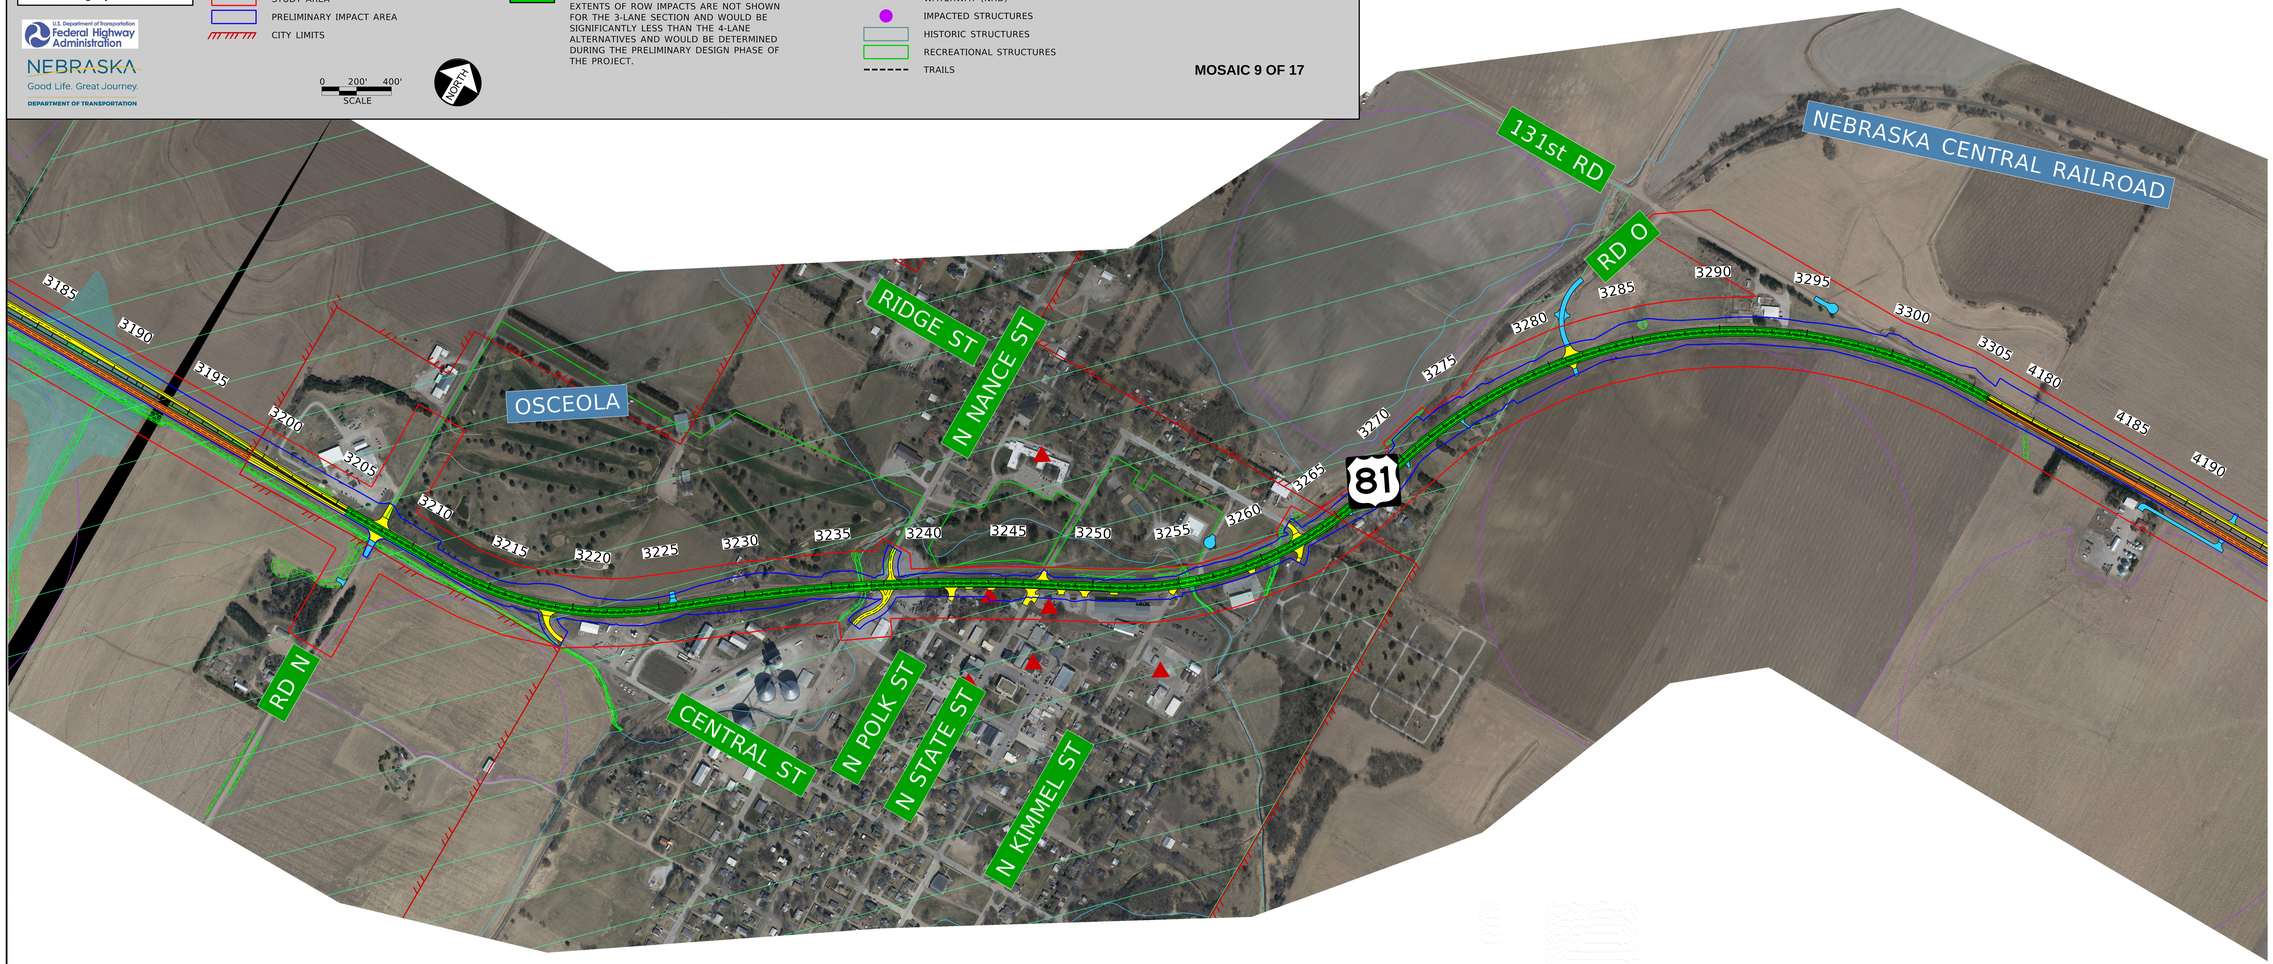

PRELIMINARY PLAN
NOT FINAL - SUBJECT TO CHANGE

YORK - COLUMBUS
Project No. S-81-2(1051)
Control No. 42967
October 1, 2024

Aerial Imagery: NAIP 2022

U.S. Department of Transportation Federal Highway Administration

NEBRASKA
Good Life. Great Journey.
DEPARTMENT OF TRANSPORTATION

LEGEND

- EXISTING PAVEMENT
- NEW PAVEMENT
- AGGREGATE SURFACING
- STUDY AREA
- PRELIMINARY IMPACT AREA
- CITY LIMITS
- FLOODPLAIN
- WELLHEAD PROTECTION AREA
- WETLAND
- 3-LANE SECTION: EXTENTS OF ROW IMPACTS ARE NOT SHOWN FOR THE 3-LANE SECTION AND WOULD BE SIGNIFICANTLY LESS THAN THE 4-LANE ALTERNATIVES AND WOULD BE DETERMINED DURING THE PRELIMINARY DESIGN PHASE OF THE PROJECT.
- BRIDGES
- CENTER PIVOT
- HAZARDOUS MATERIALS SITE
- WATERWAY (NHD)
- IMPACTED STRUCTURES
- HISTORIC STRUCTURES
- RECREATIONAL STRUCTURES
- TRAILS

0 200' 400'
SCALE

NORTH

NOTE: Design is currently conceptual and continuing to advance. NEPA re-evaluations will be completed at later project stages to address any impacts outside of the NEPA Preliminary Impact Area.

NOTE: Adjacent property access shown is preliminary and subject to change.

MOSAIC 10 OF 17

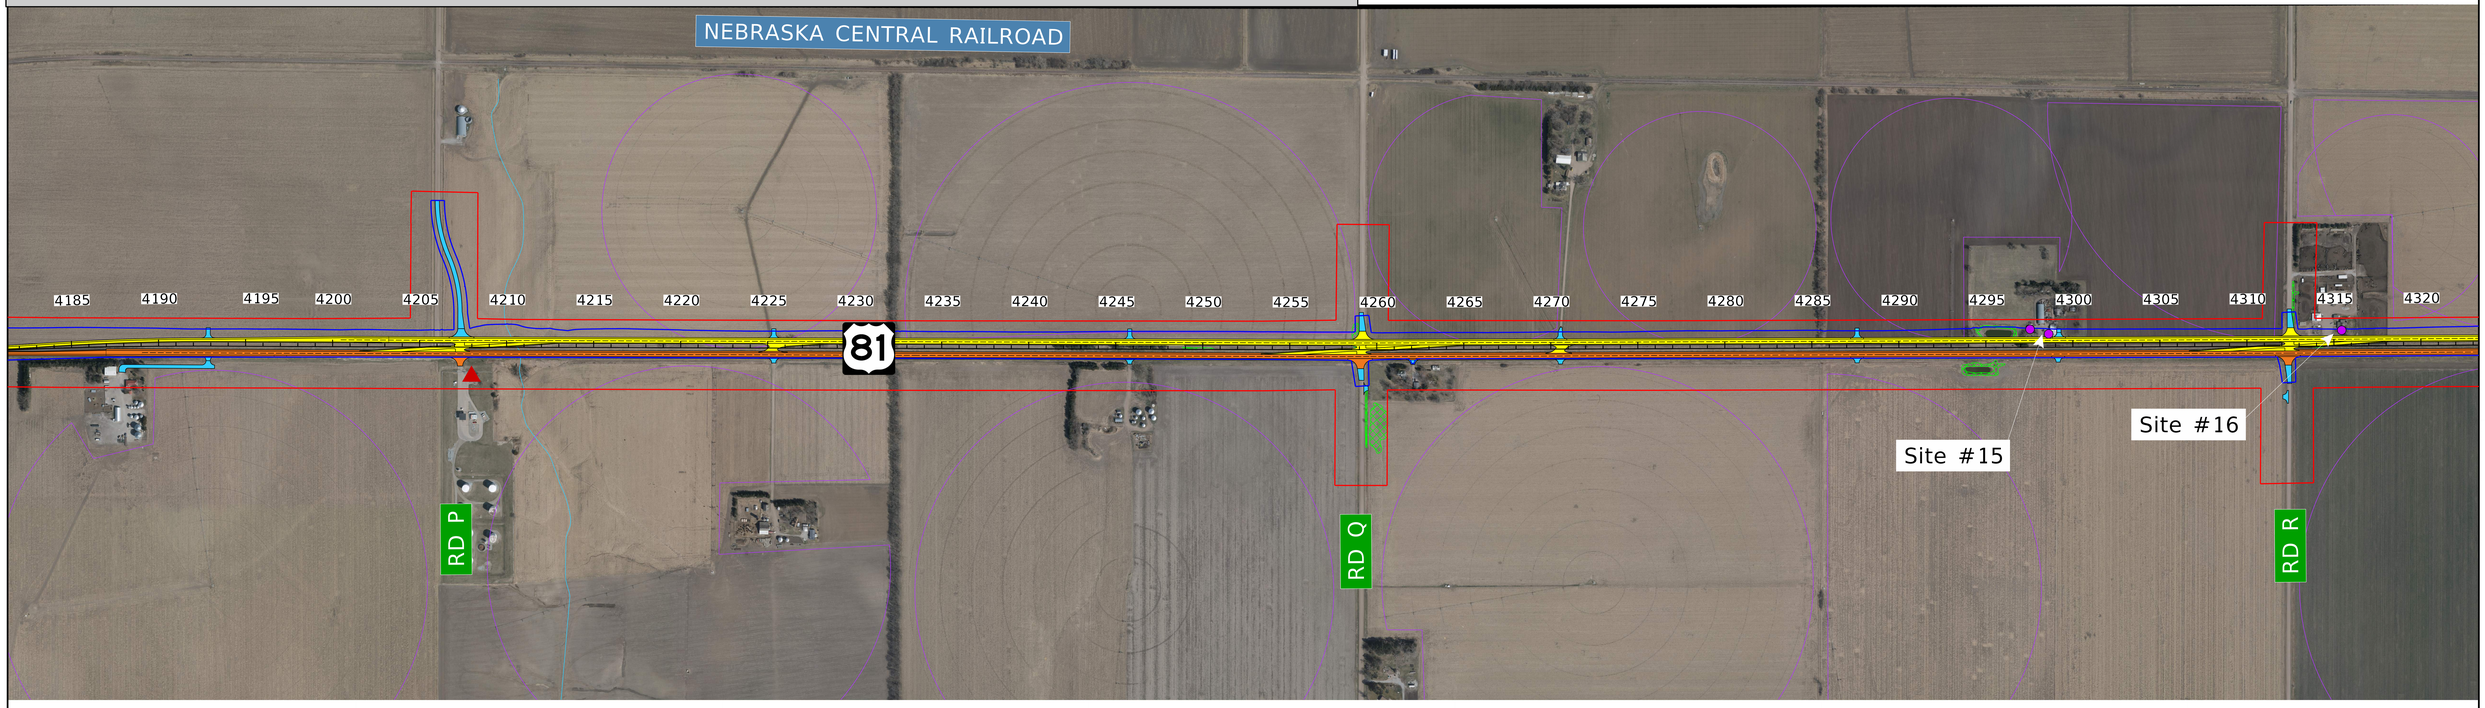

PRELIMINARY PLAN
NOT FINAL - SUBJECT TO CHANGE

YORK - COLUMBUS
Project No. S-81-2(1051)
Control No. 42967
October 1, 2024

Aerial Imagery: NAIP 2022

U.S. Department of Transportation Federal Highway Administration

NEBRASKA
Good Life. Great Journey.
DEPARTMENT OF TRANSPORTATION

LEGEND

- EXISTING PAVEMENT
- NEW PAVEMENT
- AGGREGATE SURFACING
- STUDY AREA
- PRELIMINARY IMPACT AREA
- CITY LIMITS
- FLOODPLAIN
- WELLHEAD PROTECTION AREA
- WETLAND
- 3-LANE SECTION: EXTENTS OF ROW IMPACTS ARE NOT SHOWN FOR THE 3-LANE SECTION AND WOULD BE SIGNIFICANTLY LESS THAN THE 4-LANE ALTERNATIVES AND WOULD BE DETERMINED DURING THE PRELIMINARY DESIGN PHASE OF THE PROJECT.
- BRIDGES
- CENTER PIVOT
- HAZARDOUS MATERIALS SITE
- WATERWAY (NHD)
- IMPACTED STRUCTURES
- HISTORIC STRUCTURES
- RECREATIONAL STRUCTURES
- TRAILS

0 200' 400'
SCALE

NORTH

NOTE: Design is currently conceptual and continuing to advance. NEPA re-evaluations will be completed at later project stages to address any impacts outside of the NEPA Preliminary Impact Area.

NOTE: Adjacent property access shown is preliminary and subject to change.

MOSAIC 11 OF 17

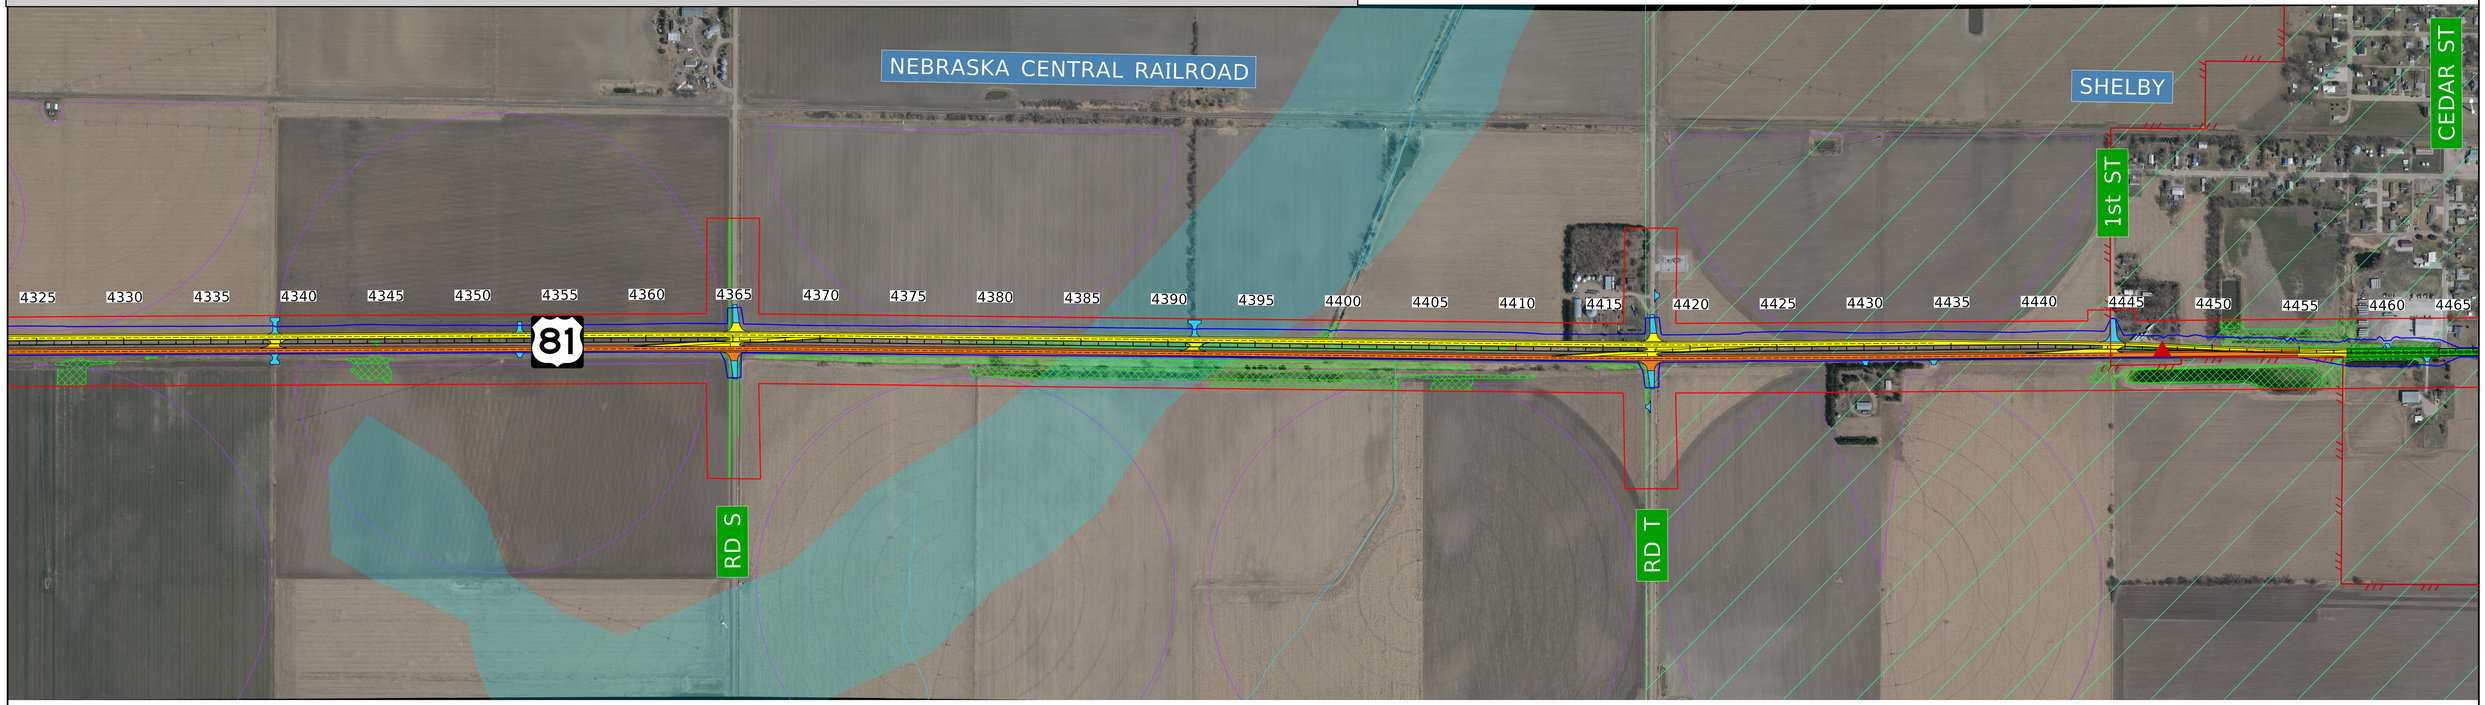

PRELIMINARY PLAN
NOT FINAL - SUBJECT TO CHANGE

YORK - COLUMBUS
Project No. S-81-2(1051)
Control No. 42967
October 1, 2024

Aerial Imagery: NAIP 2022

U.S. Department of Transportation Federal Highway Administration

NEBRASKA
Good Life. Great Journey.
DEPARTMENT OF TRANSPORTATION

LEGEND

- EXISTING PAVEMENT
- NEW PAVEMENT
- AGGREGATE SURFACING
- STUDY AREA
- PRELIMINARY IMPACT AREA
- CITY LIMITS
- FLOODPLAIN
- WELLHEAD PROTECTION AREA
- WETLAND
- 3-LANE SECTION: EXTENTS OF ROW IMPACTS ARE NOT SHOWN FOR THE 3-LANE SECTION AND WOULD BE SIGNIFICANTLY LESS THAN THE 4-LANE ALTERNATIVES AND WOULD BE DETERMINED DURING THE PRELIMINARY DESIGN PHASE OF THE PROJECT.
- BRIDGES
- CENTER PIVOT
- HAZARDOUS MATERIALS SITE
- WATERWAY (NHD)
- IMPACTED STRUCTURES
- HISTORIC STRUCTURES
- RECREATIONAL STRUCTURES
- TRAILS

0 200' 400'
SCALE

NORTH

NOTE: Design is currently conceptual and continuing to advance. NEPA re-evaluations will be completed at later project stages to address any impacts outside of the NEPA Preliminary Impact Area.

NOTE: Adjacent property access shown is preliminary and subject to change.

MOSAIC 12 OF 17

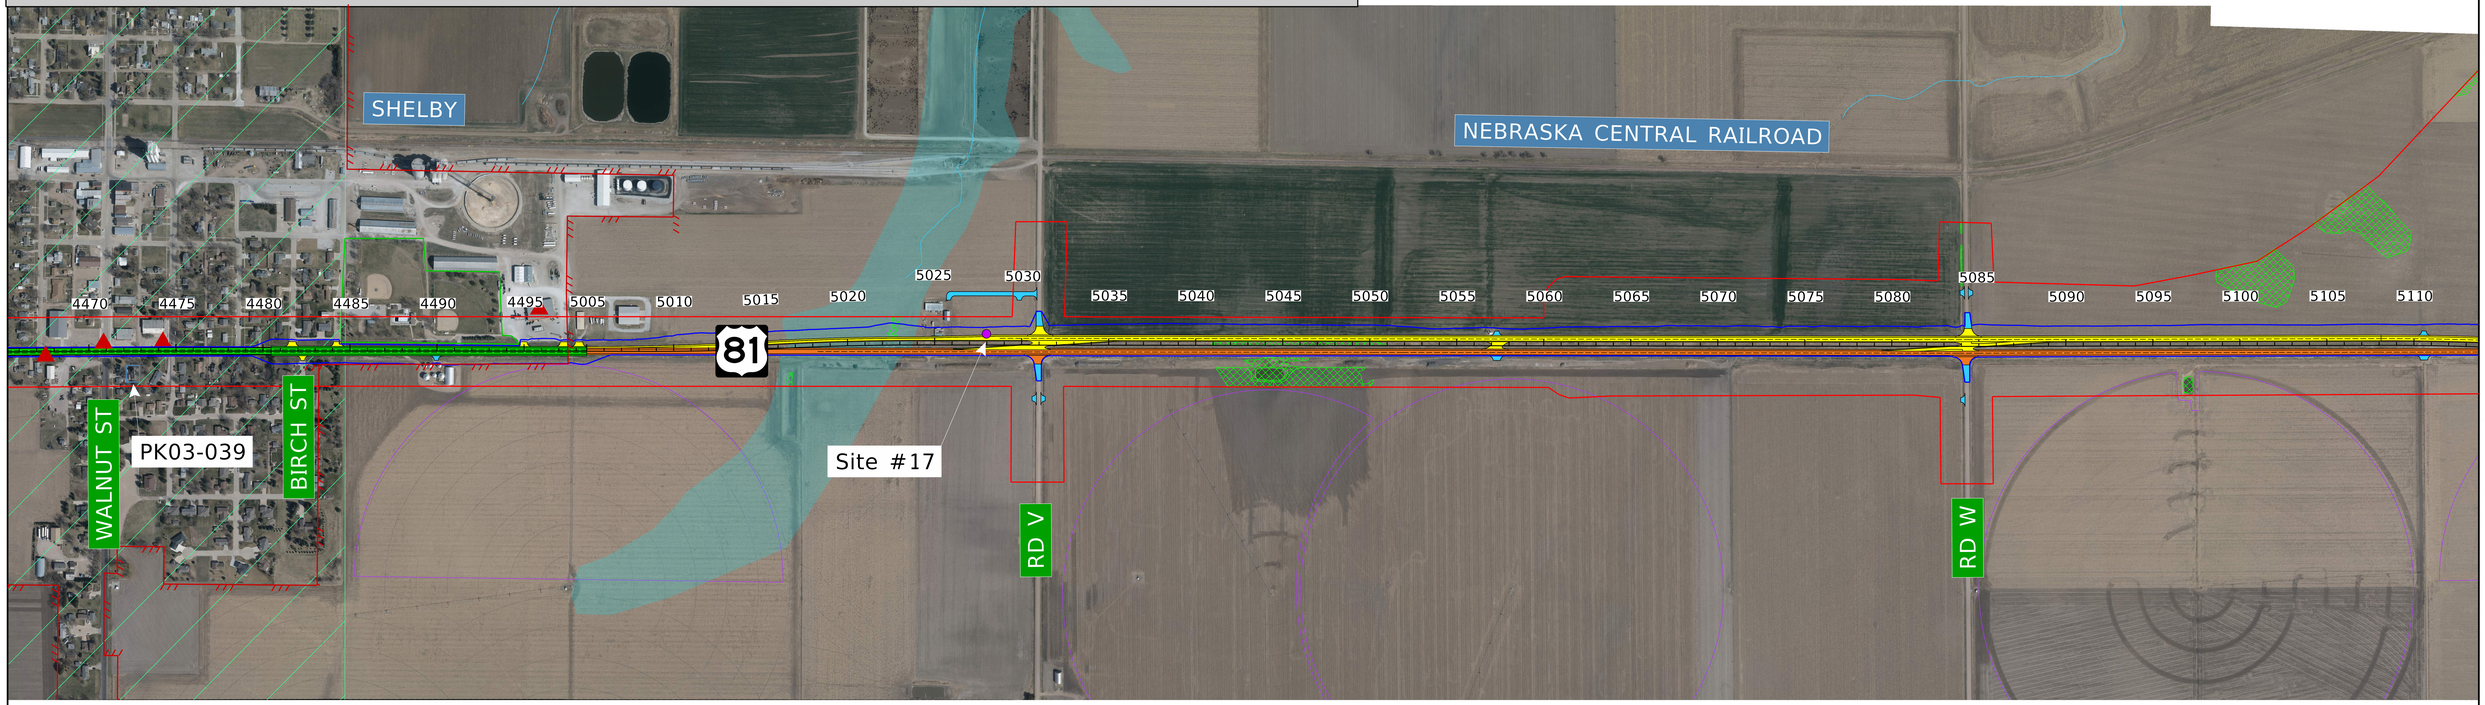

PRELIMINARY PLAN
NOT FINAL - SUBJECT TO CHANGE

YORK - COLUMBUS
Project No. S-81-2(1051)
Control No. 42967
October 1, 2024

Aerial Imagery: NAIP 2022

U.S. Department of Transportation Federal Highway Administration

NEBRASKA
Good Life. Great Journey.
DEPARTMENT OF TRANSPORTATION

LEGEND

- EXISTING PAVEMENT
- NEW PAVEMENT
- AGGREGATE SURFACING
- STUDY AREA
- PRELIMINARY IMPACT AREA
- CITY LIMITS
- FLOODPLAIN
- WELLHEAD PROTECTION AREA
- WETLAND
- 3-LANE SECTION: EXTENTS OF ROW IMPACTS ARE NOT SHOWN FOR THE 3-LANE SECTION AND WOULD BE SIGNIFICANTLY LESS THAN THE 4-LANE ALTERNATIVES AND WOULD BE DETERMINED DURING THE PRELIMINARY DESIGN PHASE OF THE PROJECT.
- BRIDGES
- CENTER PIVOT
- HAZARDOUS MATERIALS SITE
- WATERWAY (NHD)
- IMPACTED STRUCTURES
- HISTORIC STRUCTURES
- RECREATIONAL STRUCTURES
- TRAILS

0 200' 400'
SCALE

NORTH

NOTE: Design is currently conceptual and continuing to advance. NEPA re-evaluations will be completed at later project stages to address any impacts outside of the NEPA Preliminary Impact Area.

NOTE: Adjacent property access shown is preliminary and subject to change.

MOSAIC 13 OF 17

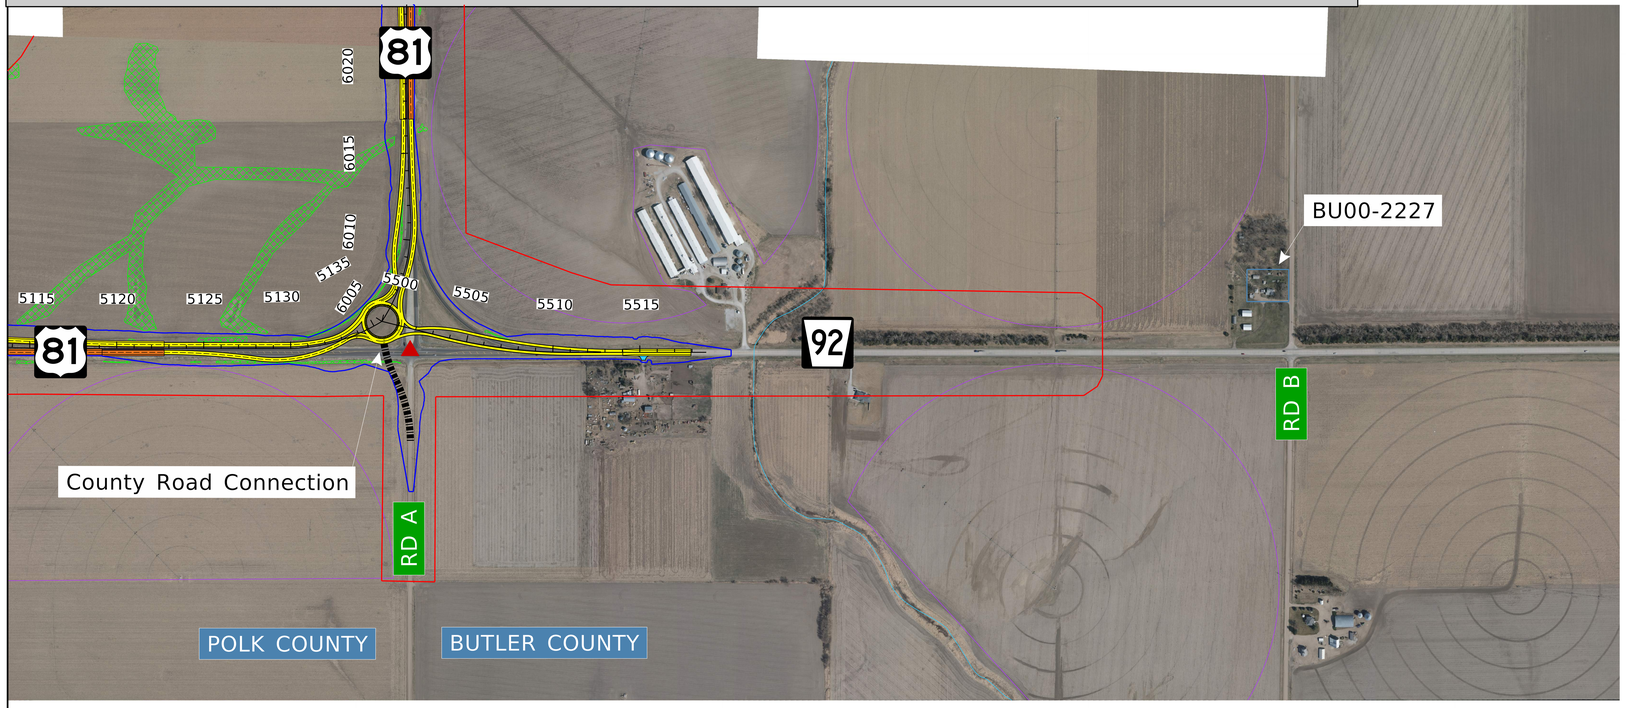

PRELIMINARY PLAN
NOT FINAL - SUBJECT TO CHANGE

YORK - COLUMBUS
Project No. S-81-2(1051)
Control No. 42967
October 1, 2024

Aerial Imagery: NAIP 2022

U.S. Department of Transportation Federal Highway Administration

NEBRASKA
Good Life. Great Journey.
DEPARTMENT OF TRANSPORTATION

LEGEND

- EXISTING PAVEMENT
- NEW PAVEMENT
- AGGREGATE SURFACING
- STUDY AREA
- PRELIMINARY IMPACT AREA
- CITY LIMITS
- FLOODPLAIN
- WELLHEAD PROTECTION AREA
- WETLAND
- 3-LANE SECTION: EXTENTS OF ROW IMPACTS ARE NOT SHOWN FOR THE 3-LANE SECTION AND WOULD BE SIGNIFICANTLY LESS THAN THE 4-LANE ALTERNATIVES AND WOULD BE DETERMINED DURING THE PRELIMINARY DESIGN PHASE OF THE PROJECT.
- BRIDGES
- CENTER PIVOT
- HAZARDOUS MATERIALS SITE
- WATERWAY (NHD)
- IMPACTED STRUCTURES
- HISTORIC STRUCTURES
- RECREATIONAL STRUCTURES
- TRAILS

0 200' 400'
SCALE

NORTH

NOTE: Design is currently conceptual and continuing to advance. NEPA re-evaluations will be completed at later project stages to address any impacts outside of the NEPA Preliminary Impact Area.

NOTE: Adjacent property access shown is preliminary and subject to change.

MOSAIC 14 OF 17

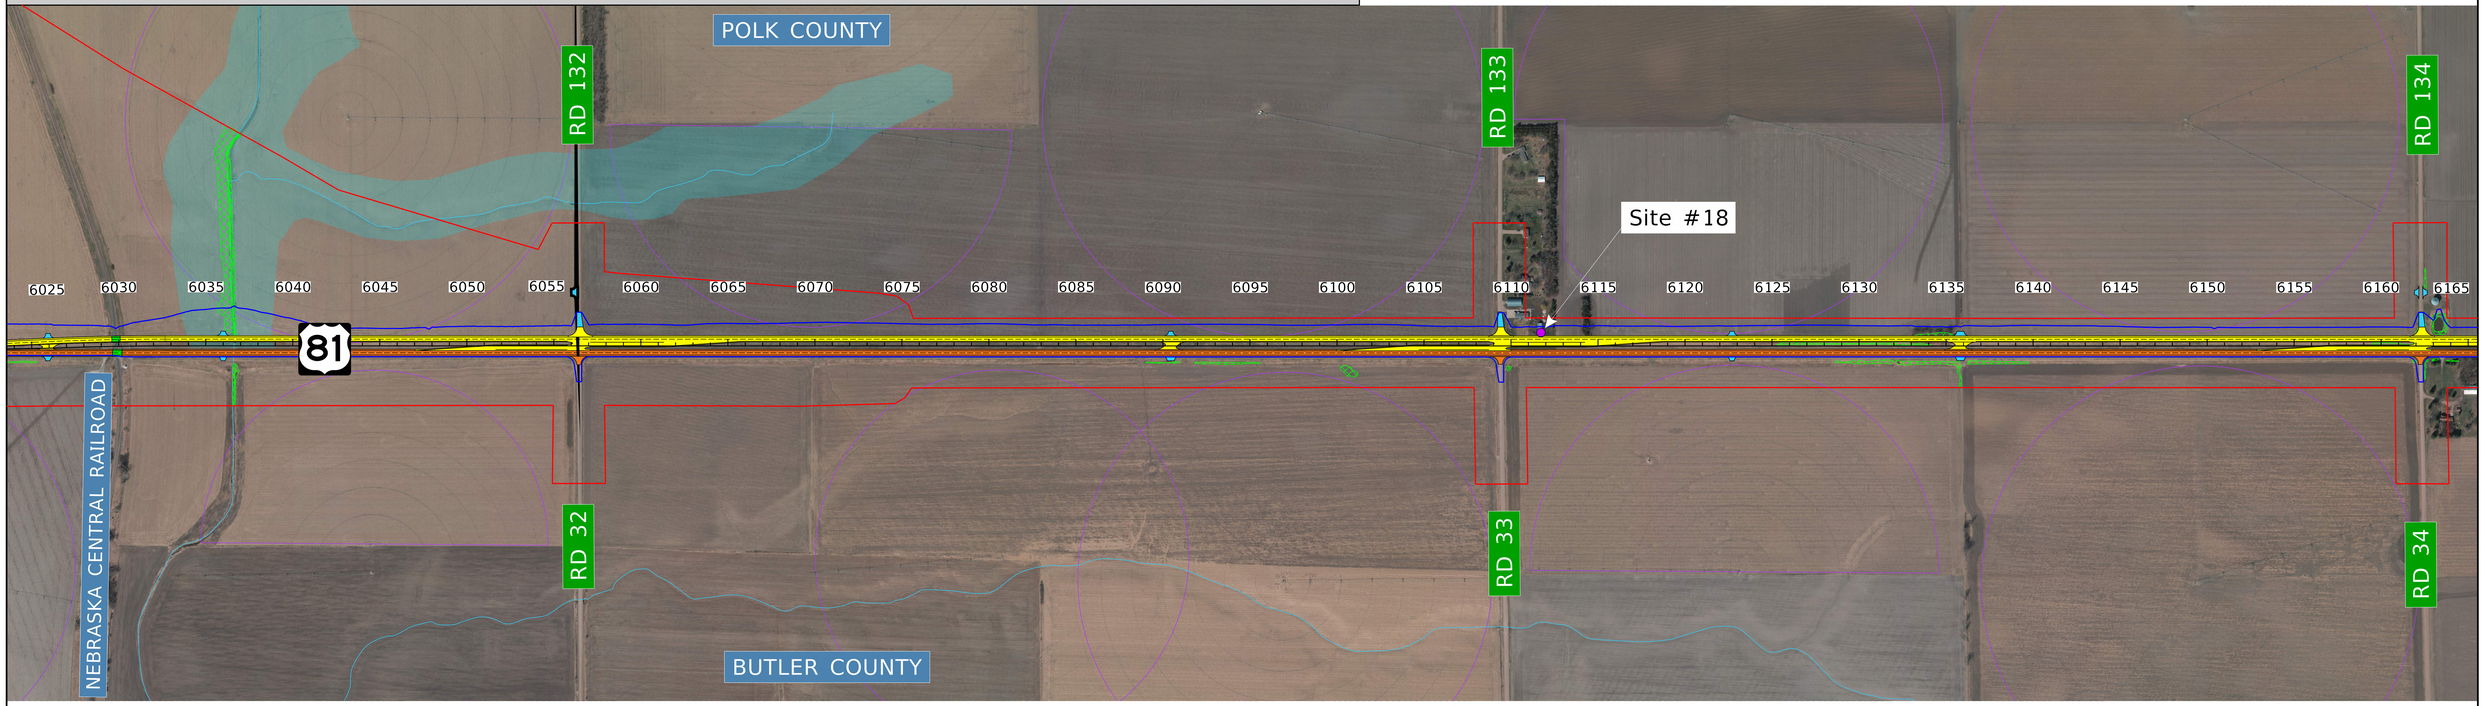

PRELIMINARY PLAN
NOT FINAL - SUBJECT TO CHANGE

YORK - COLUMBUS
Project No. S-81-2(1051)
Control No. 42967
October 1, 2024

Aerial Imagery: NAIP 2022

U.S. Department of Transportation Federal Highway Administration

NEBRASKA
Good Life. Great Journey.
DEPARTMENT OF TRANSPORTATION

LEGEND

- EXISTING PAVEMENT
- NEW PAVEMENT
- AGGREGATE SURFACING
- STUDY AREA
- PRELIMINARY IMPACT AREA
- CITY LIMITS
- FLOODPLAIN
- WELLHEAD PROTECTION AREA
- WETLAND
- 3-LANE SECTION: EXTENTS OF ROW IMPACTS ARE NOT SHOWN FOR THE 3-LANE SECTION AND WOULD BE SIGNIFICANTLY LESS THAN THE 4-LANE ALTERNATIVES AND WOULD BE DETERMINED DURING THE PRELIMINARY DESIGN PHASE OF THE PROJECT.
- BRIDGES
- CENTER PIVOT
- HAZARDOUS MATERIALS SITE
- WATERWAY (NHD)
- IMPACTED STRUCTURES
- HISTORIC STRUCTURES
- RECREATIONAL STRUCTURES
- TRAILS

0 200' 400'
SCALE

NORTH

NOTE: Design is currently conceptual and continuing to advance. NEPA re-evaluations will be completed at later project stages to address any impacts outside of the NEPA Preliminary Impact Area.

NOTE: Adjacent property access shown is preliminary and subject to change.

MOSAIC 15 OF 17

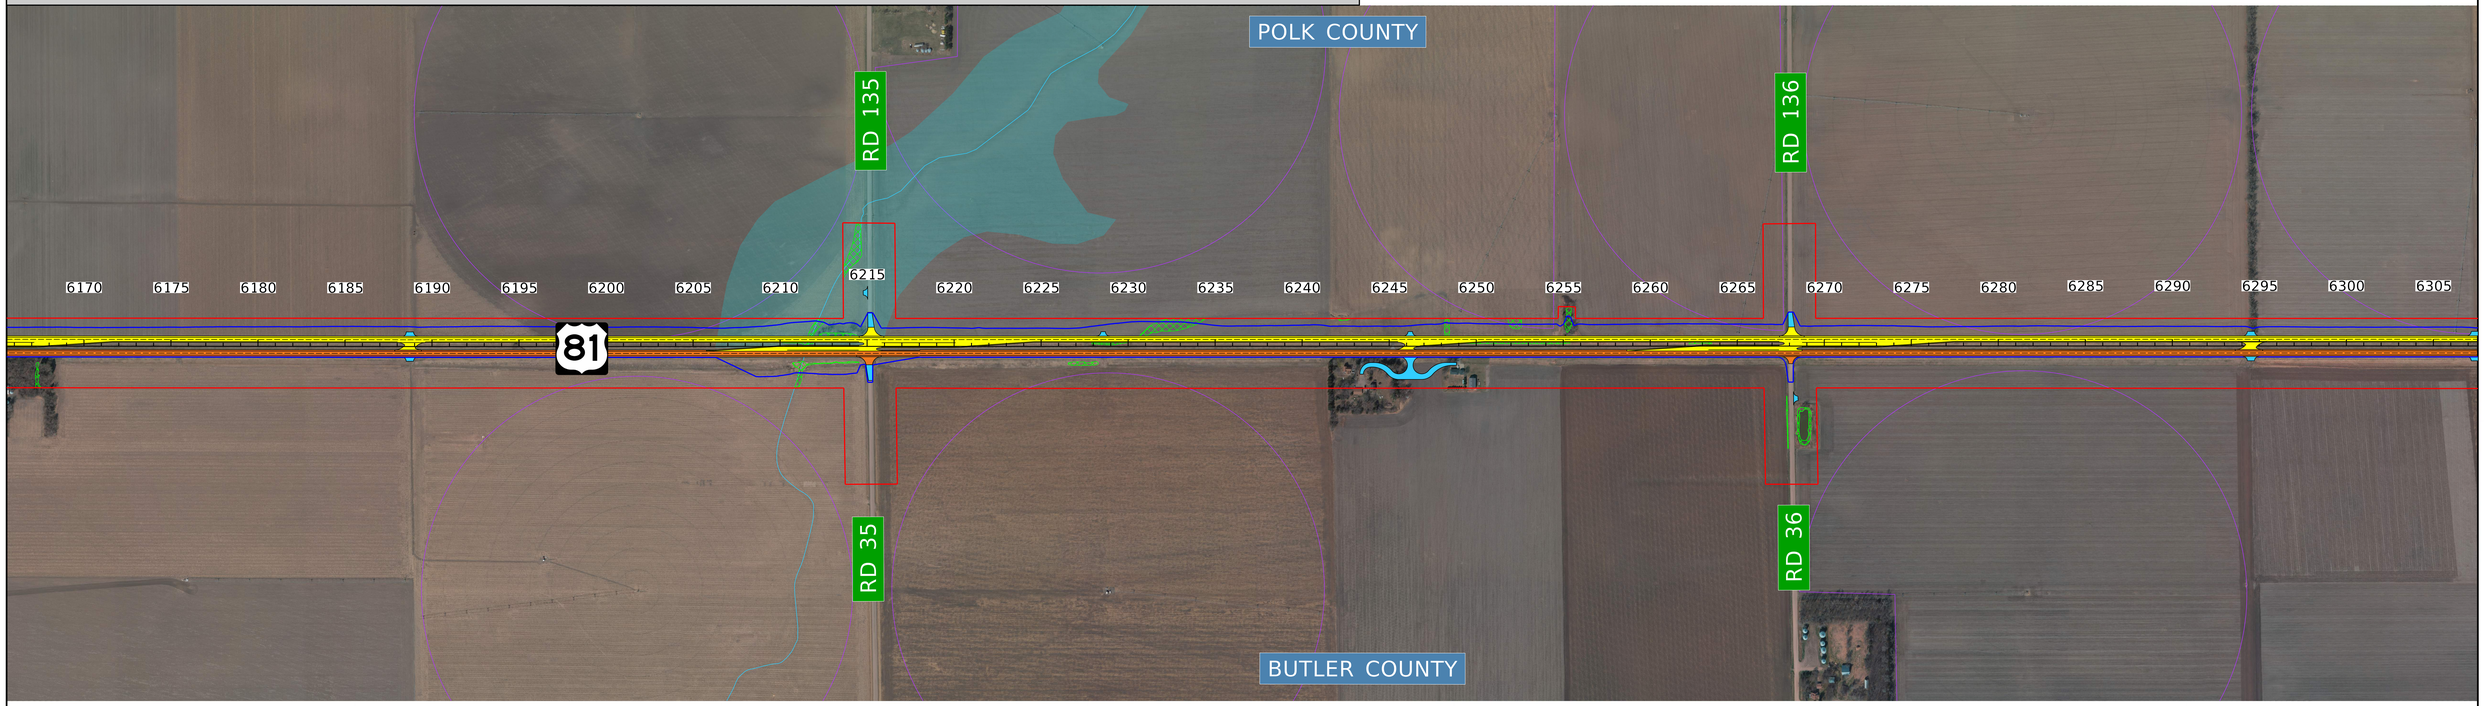

PRELIMINARY PLAN
NOT FINAL - SUBJECT TO CHANGE

YORK - COLUMBUS
Project No. S-81-2(1051)
Control No. 42967
October 1, 2024

Aerial Imagery: NAIP 2022

U.S. Department of Transportation Federal Highway Administration

NEBRASKA
Good Life. Great Journey.
DEPARTMENT OF TRANSPORTATION

LEGEND

- EXISTING PAVEMENT
- NEW PAVEMENT
- AGGREGATE SURFACING
- STUDY AREA
- PRELIMINARY IMPACT AREA
- CITY LIMITS
- FLOODPLAIN
- WELLHEAD PROTECTION AREA
- WETLAND
- 3-LANE SECTION: EXTENTS OF ROW IMPACTS ARE NOT SHOWN FOR THE 3-LANE SECTION AND WOULD BE SIGNIFICANTLY LESS THAN THE 4-LANE ALTERNATIVES AND WOULD BE DETERMINED DURING THE PRELIMINARY DESIGN PHASE OF THE PROJECT.
- BRIDGES
- CENTER PIVOT
- HAZARDOUS MATERIALS SITE
- WATERWAY (NHD)
- IMPACTED STRUCTURES
- HISTORIC STRUCTURES
- RECREATIONAL STRUCTURES
- TRAILS

0 200' 400'
SCALE

NORTH

NOTE: Design is currently conceptual and continuing to advance. NEPA re-evaluations will be completed at later project stages to address any impacts outside of the NEPA Preliminary Impact Area.

NOTE: Adjacent property access shown is preliminary and subject to change.

MOSAIC 16 OF 17

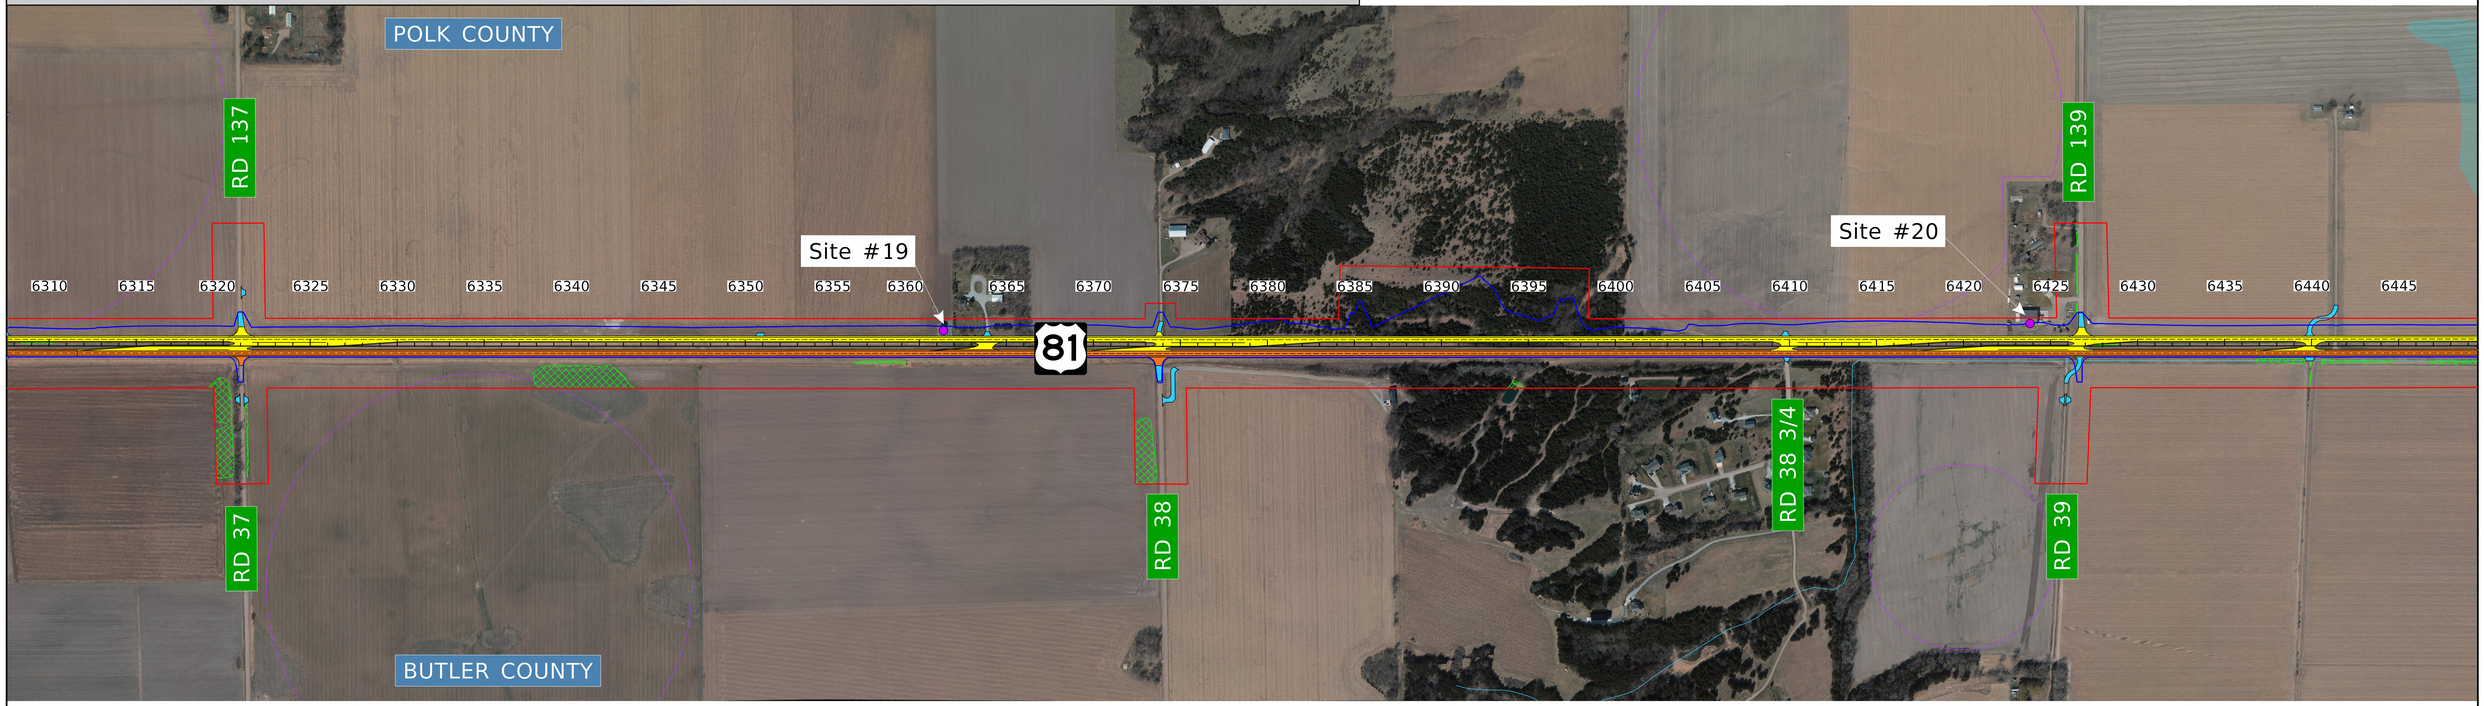

PRELIMINARY PLAN
NOT FINAL - SUBJECT TO CHANGE

YORK - COLUMBUS
Project No. S-81-2(1051)
Control No. 42967
October 1, 2024

Aerial Imagery: NAIP 2022

U.S. Department of Transportation
Federal Highway Administration

NEBRASKA
Good Life. Great Journey.
DEPARTMENT OF TRANSPORTATION

LEGEND

- EXISTING PAVEMENT
- NEW PAVEMENT
- AGGREGATE SURFACING
- STUDY AREA
- PRELIMINARY IMPACT AREA
- CITY LIMITS
- FLOODPLAIN
- WELLHEAD PROTECTION AREA
- WETLAND
- 3-LANE SECTION: EXTENTS OF ROW IMPACTS ARE NOT SHOWN FOR THE 3-LANE SECTION AND WOULD BE SIGNIFICANTLY LESS THAN THE 4-LANE ALTERNATIVES AND WOULD BE DETERMINED DURING THE PRELIMINARY DESIGN PHASE OF THE PROJECT.
- BRIDGES
- CENTER PIVOT
- HAZARDOUS MATERIALS SITE
- WATERWAY (NHD)
- IMPACTED STRUCTURES
- HISTORIC STRUCTURES
- RECREATIONAL STRUCTURES
- TRAILS

0 200' 400'
SCALE

NORTH

NOTE: Design is currently conceptual and continuing to advance. NEPA re-evaluations will be completed at later project stages to address any impacts outside of the NEPA Preliminary Impact Area.

NOTE: Adjacent property access shown is preliminary and subject to change.
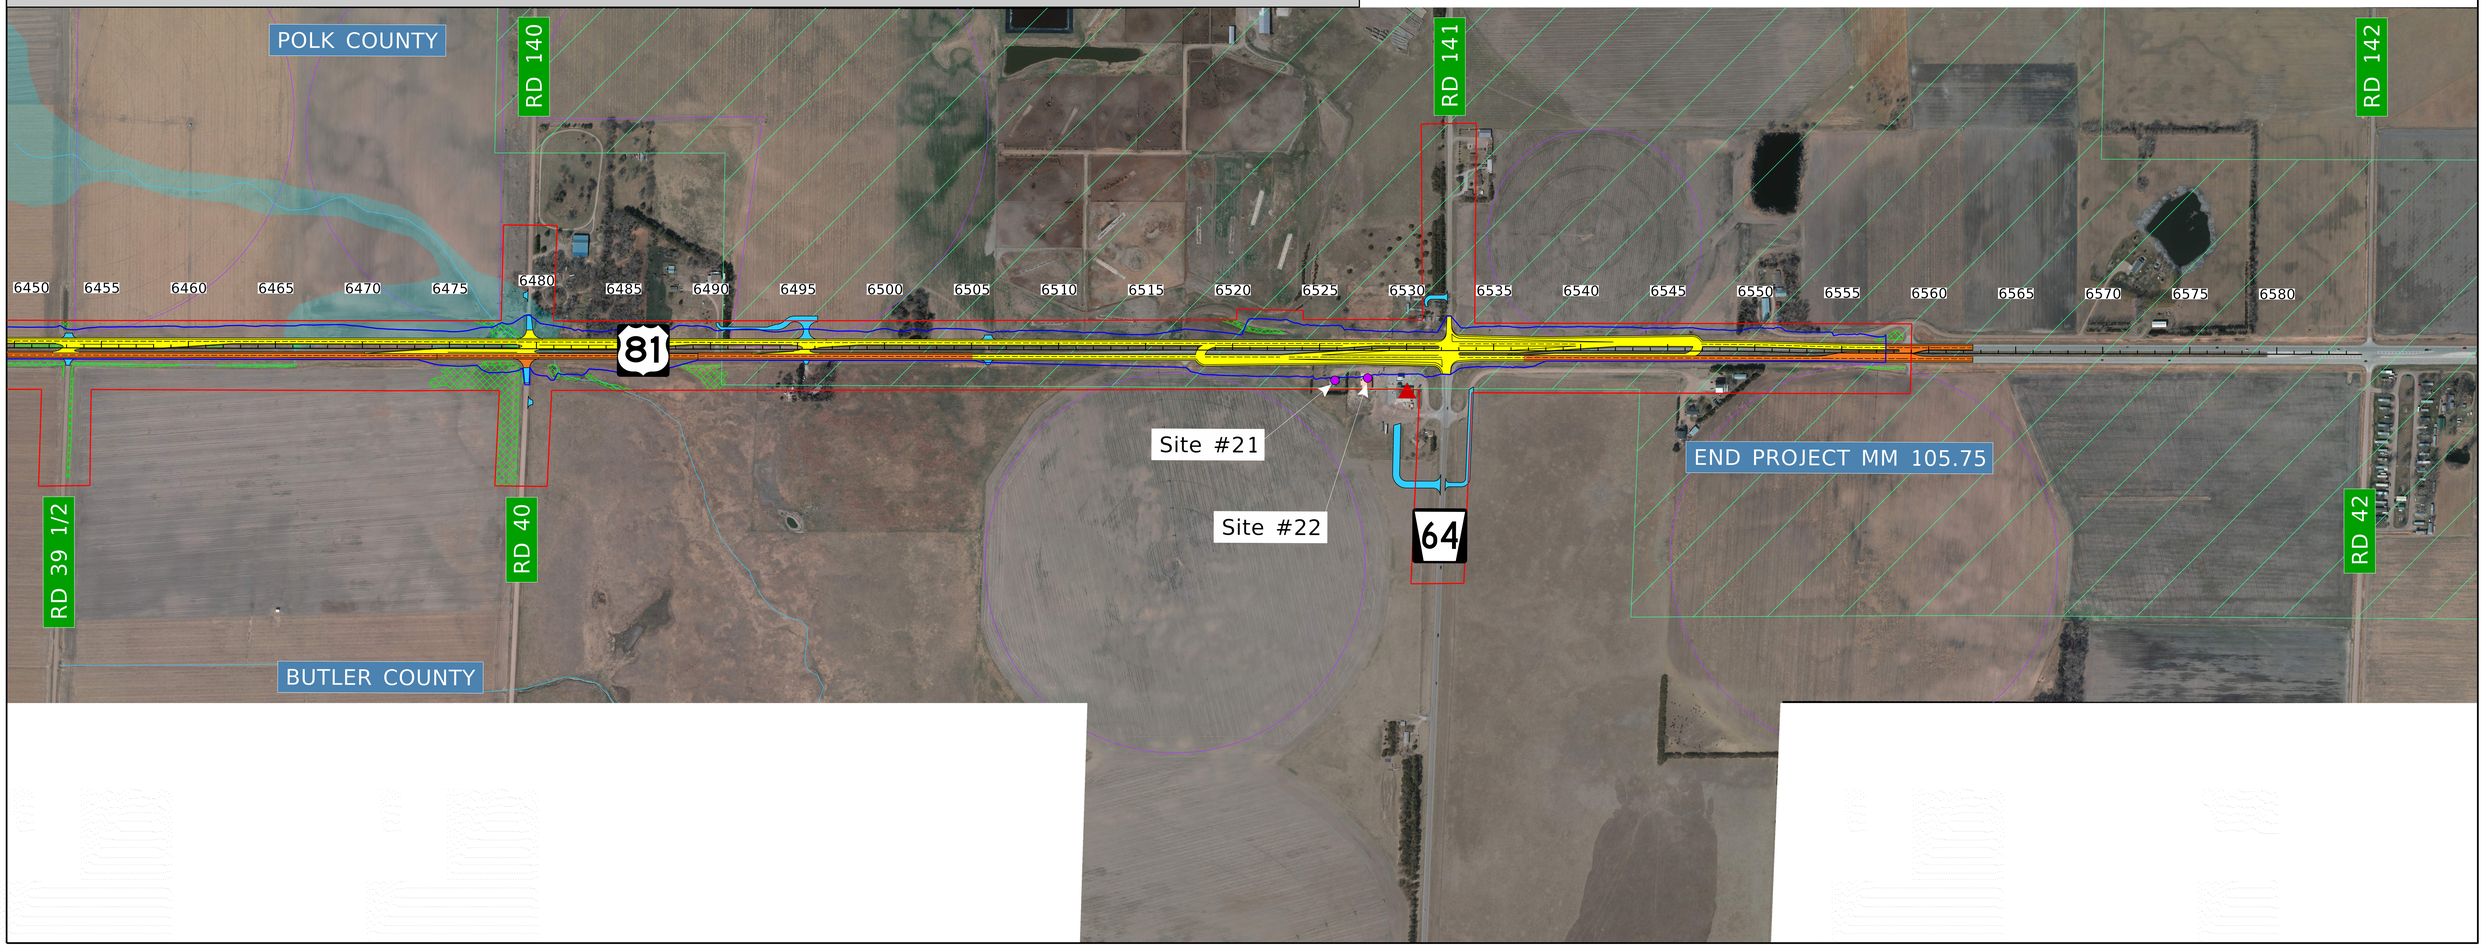
MOSAIC 17 OF 17